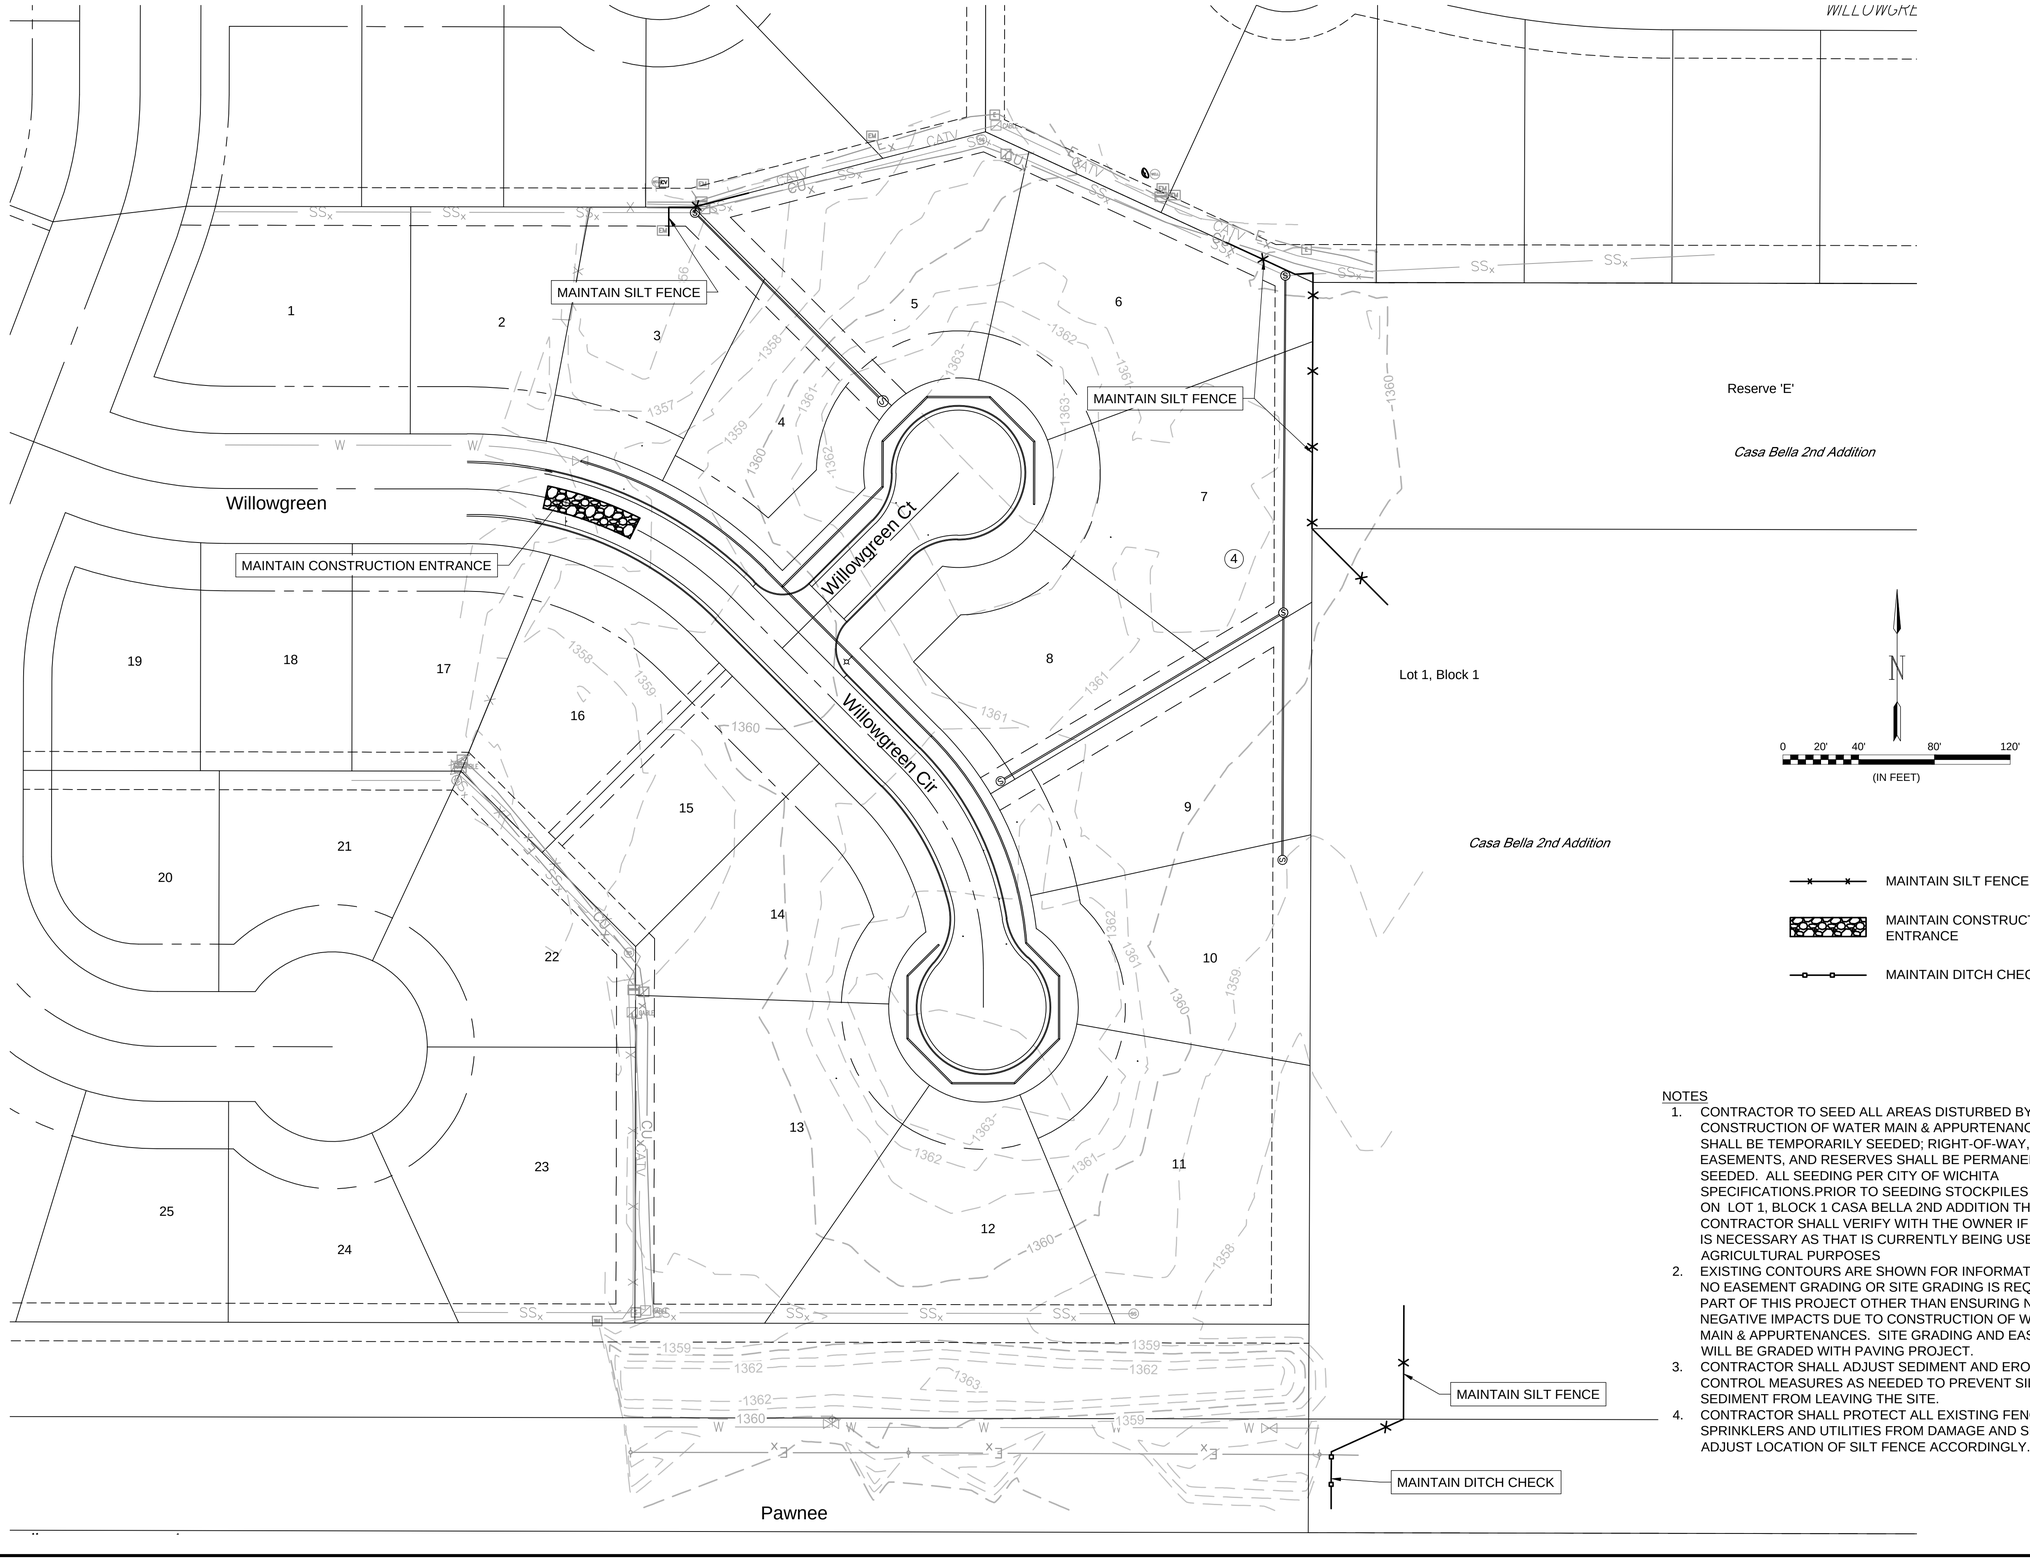

NOTES

1. CONTRACTOR TO SEED ALL AREAS DISTURBED BY CONSTRUCTION OF WATER MAIN & APPURTENANCES. LOTS SHALL BE TEMPORARILY SEEDED; RIGHT-OF-WAY, EASEMENTS, AND RESERVES SHALL BE PERMANENTLY SEEDED. ALL SEEDING PER CITY OF WICHITA SPECIFICATIONS.PRIOR TO SEEDING STOCKPILES PLACED ON LOT 1, BLOCK 1 CASA BELLA 2ND ADDITION THE CONTRACTOR SHALL VERIFY WITH THE OWNER IF SEEDING IS NECESSARY AS THAT IS CURRENTLY BEING USED FOR AGRICULTURAL PURPOSES
2. EXISTING CONTOURS ARE SHOWN FOR INFORMATION ONLY. NO EASEMENT GRADING OR SITE GRADING IS REQUIRED AS PART OF THIS PROJECT OTHER THAN ENSURING NO NEGATIVE IMPACTS DUE TO CONSTRUCTION OF WATER MAIN & APPURTENANCES. SITE GRADING AND EASEMENTS WILL BE GRADED WITH PAVING PROJECT.
3. CONTRACTOR SHALL ADJUST SEDIMENT AND EROSION CONTROL MEASURES AS NEEDED TO PREVENT SILT AND SEDIMENT FROM LEAVING THE SITE.
4. CONTRACTOR SHALL PROTECT ALL EXISTING FENCES, SPRINKLERS AND UTILITIES FROM DAMAGE AND SHALL ADJUST LOCATION OF SILT FENCE ACCORDINGLY.

GARVER

© 2019 GARVER, LLC
THIS DOCUMENT, ALONG WITH THE IDEAS AND DESIGNS CONVEYED HEREIN, SHALL BE CONSIDERED INSTRUMENTS OF PROFESSIONAL SERVICE AND ARE PROPERTY OF GARVER, LLC. ANY USE, REPRODUCTION, OR DISTRIBUTION OF THIS DOCUMENT, ALONG WITH THE IDEAS AND DESIGN CONTAINED HEREIN, IS PROHIBITED UNLESS AUTHORIZED IN WRITING BY GARVER, LLC OR EXPLICITLY ALLOWED IN THE GOVERNING PROFESSIONAL SERVICES AGREEMENT FOR THIS WORK.

MARK T. DOLECHEK LICENSED 25299 KANSAS PROFESSIONAL ENGINEER

Digitally Signed 02/25/2019

REV.	DATE	DESCRIPTION	BY

CITY OF WICHITA
WICHITA, KANSAS

CASA BELLA, PHASE 6
WATER

Erosion Control
Water

JOB NO.: 18267018
DATE: .
DESIGNED BY: MTD
DRAWN BY: MTD

BAR IS ONE INCH ON ORIGINAL DRAWING
0 1"
IF NOT ONE INCH ON THIS SHEET, ADJUST SCALES ACCORDINGLY.

DRAWING NUMBER
.

SHEET NUMBER 6 OF 13

File: L:\2018\18267018 - Casa Bella Phase 6\Drawings\C3D\18267018 Erosion Control Plan.dwg Last Save: 2/21/2019 8:56 AM Last saved by: MTDolechek
Last plotted by: Dolechek, Mark T. Plot Style: ---- Plot Scale: 1:2.5849 Plot Date: 2/25/2019 8:27 AM Plotter used: None