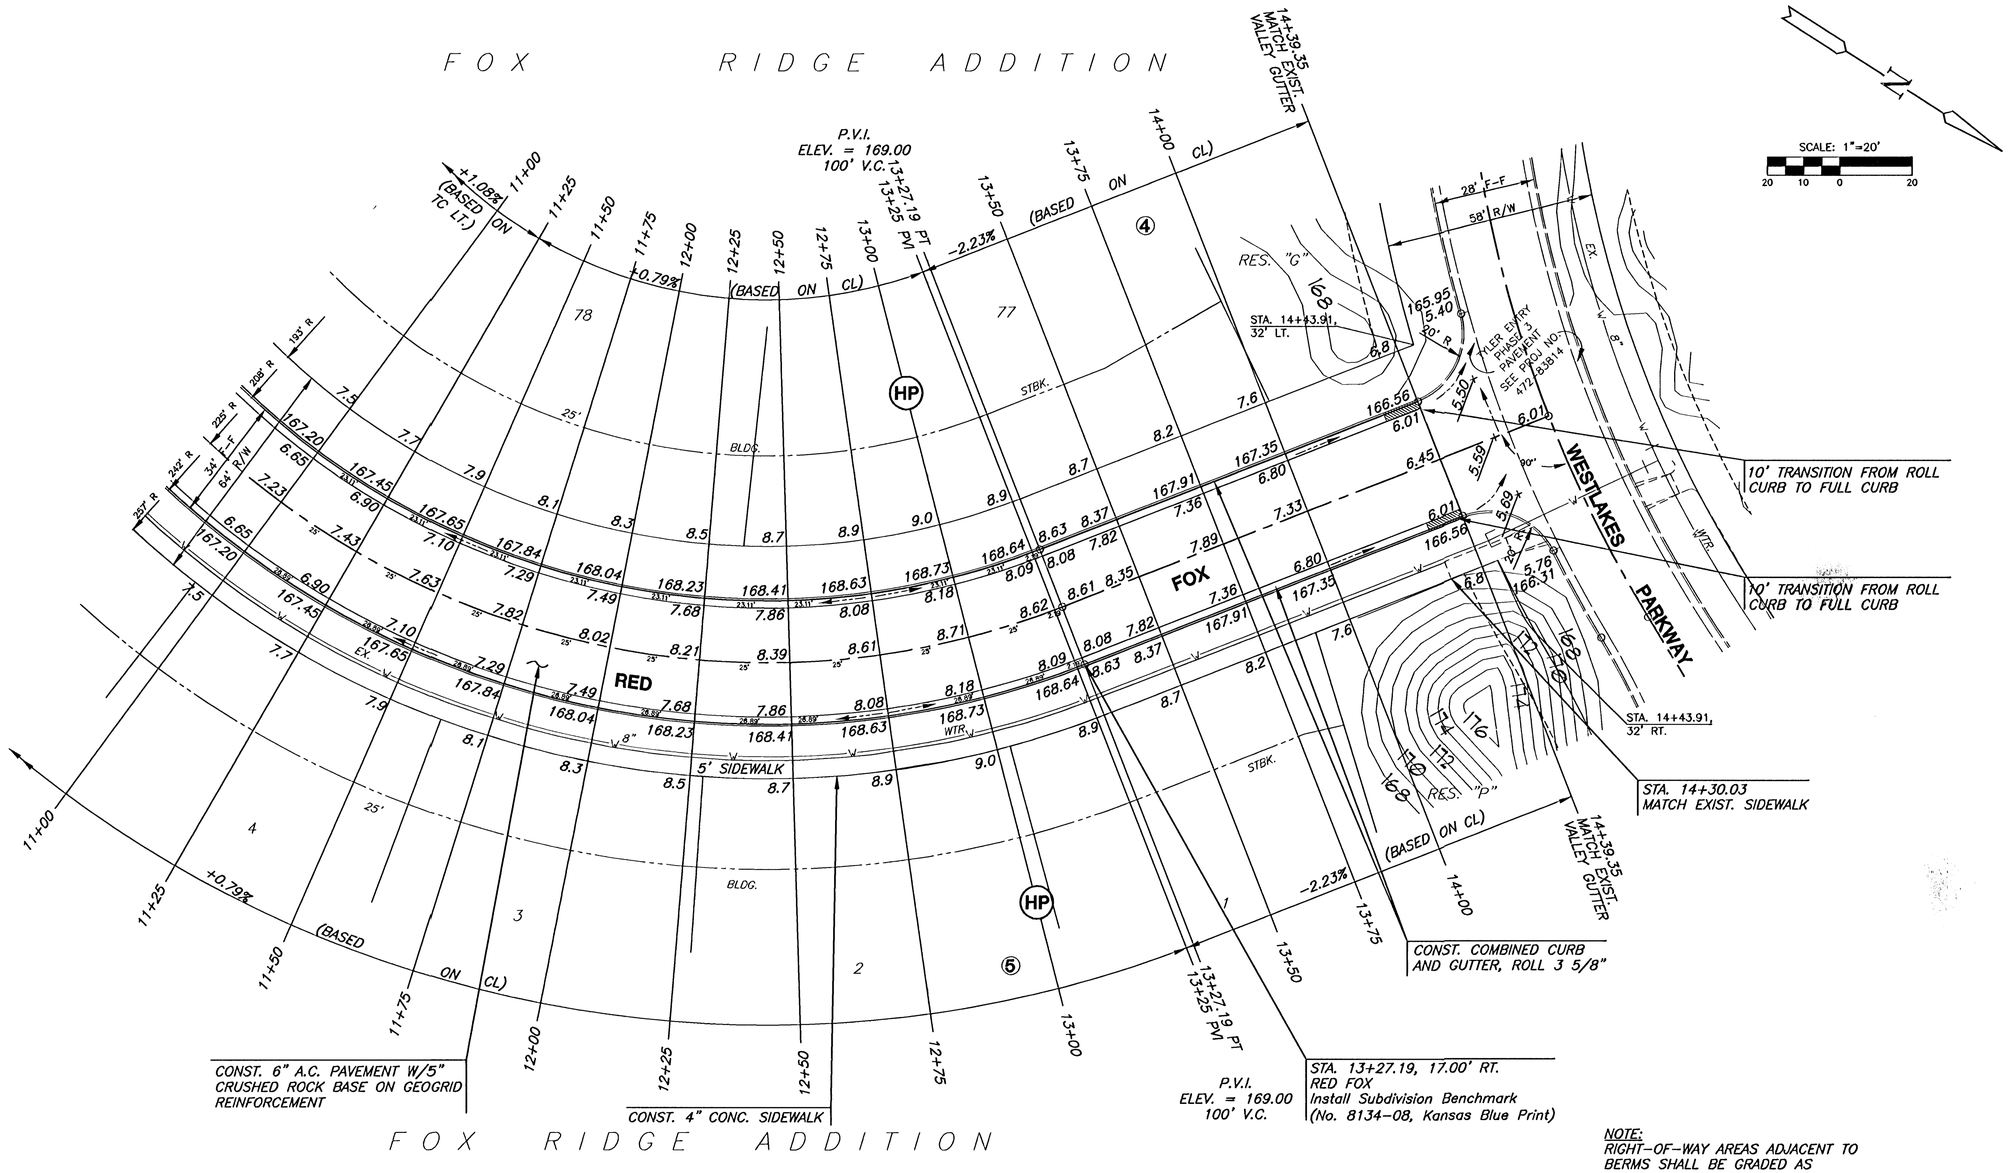

NOTE:
RIGHT-OF-WAY AREAS ADJACENT TO BERMS SHALL BE GRADED AS NECESSARY TO DRAIN TO STREETS (SUBSIDIARY TO PROJECT)

LEGEND

STREET SIGN & SIGN LOCATION (SEE SIGN ASSEMBLY TABLE FOR TYPE & STATION OF SIGN)

G:\CIVIL\99118\DWG\PAV\PH_2\99118E2.DWG

MKEC ENGINEERING CONSULTANTS
411 N. WEBB ROAD
WICHITA, KS. 67206
316 - 684 - 9600

FOX RIDGE ADDITION (PROJECT NAME)		
RED FOX - PHASE 2 (SHEET TITLE)		
DK (DESIGN BY)	DM (DRAWN BY)	DK (CHECKED BY)
SEPTEMBER 2003 (DATE)	99118E2 (JOB NO.)	10 / 24 (SHEET/OF)