PROJECT NO.	SHEET NO.	TOTAL SHEETS
472-83376	45	50
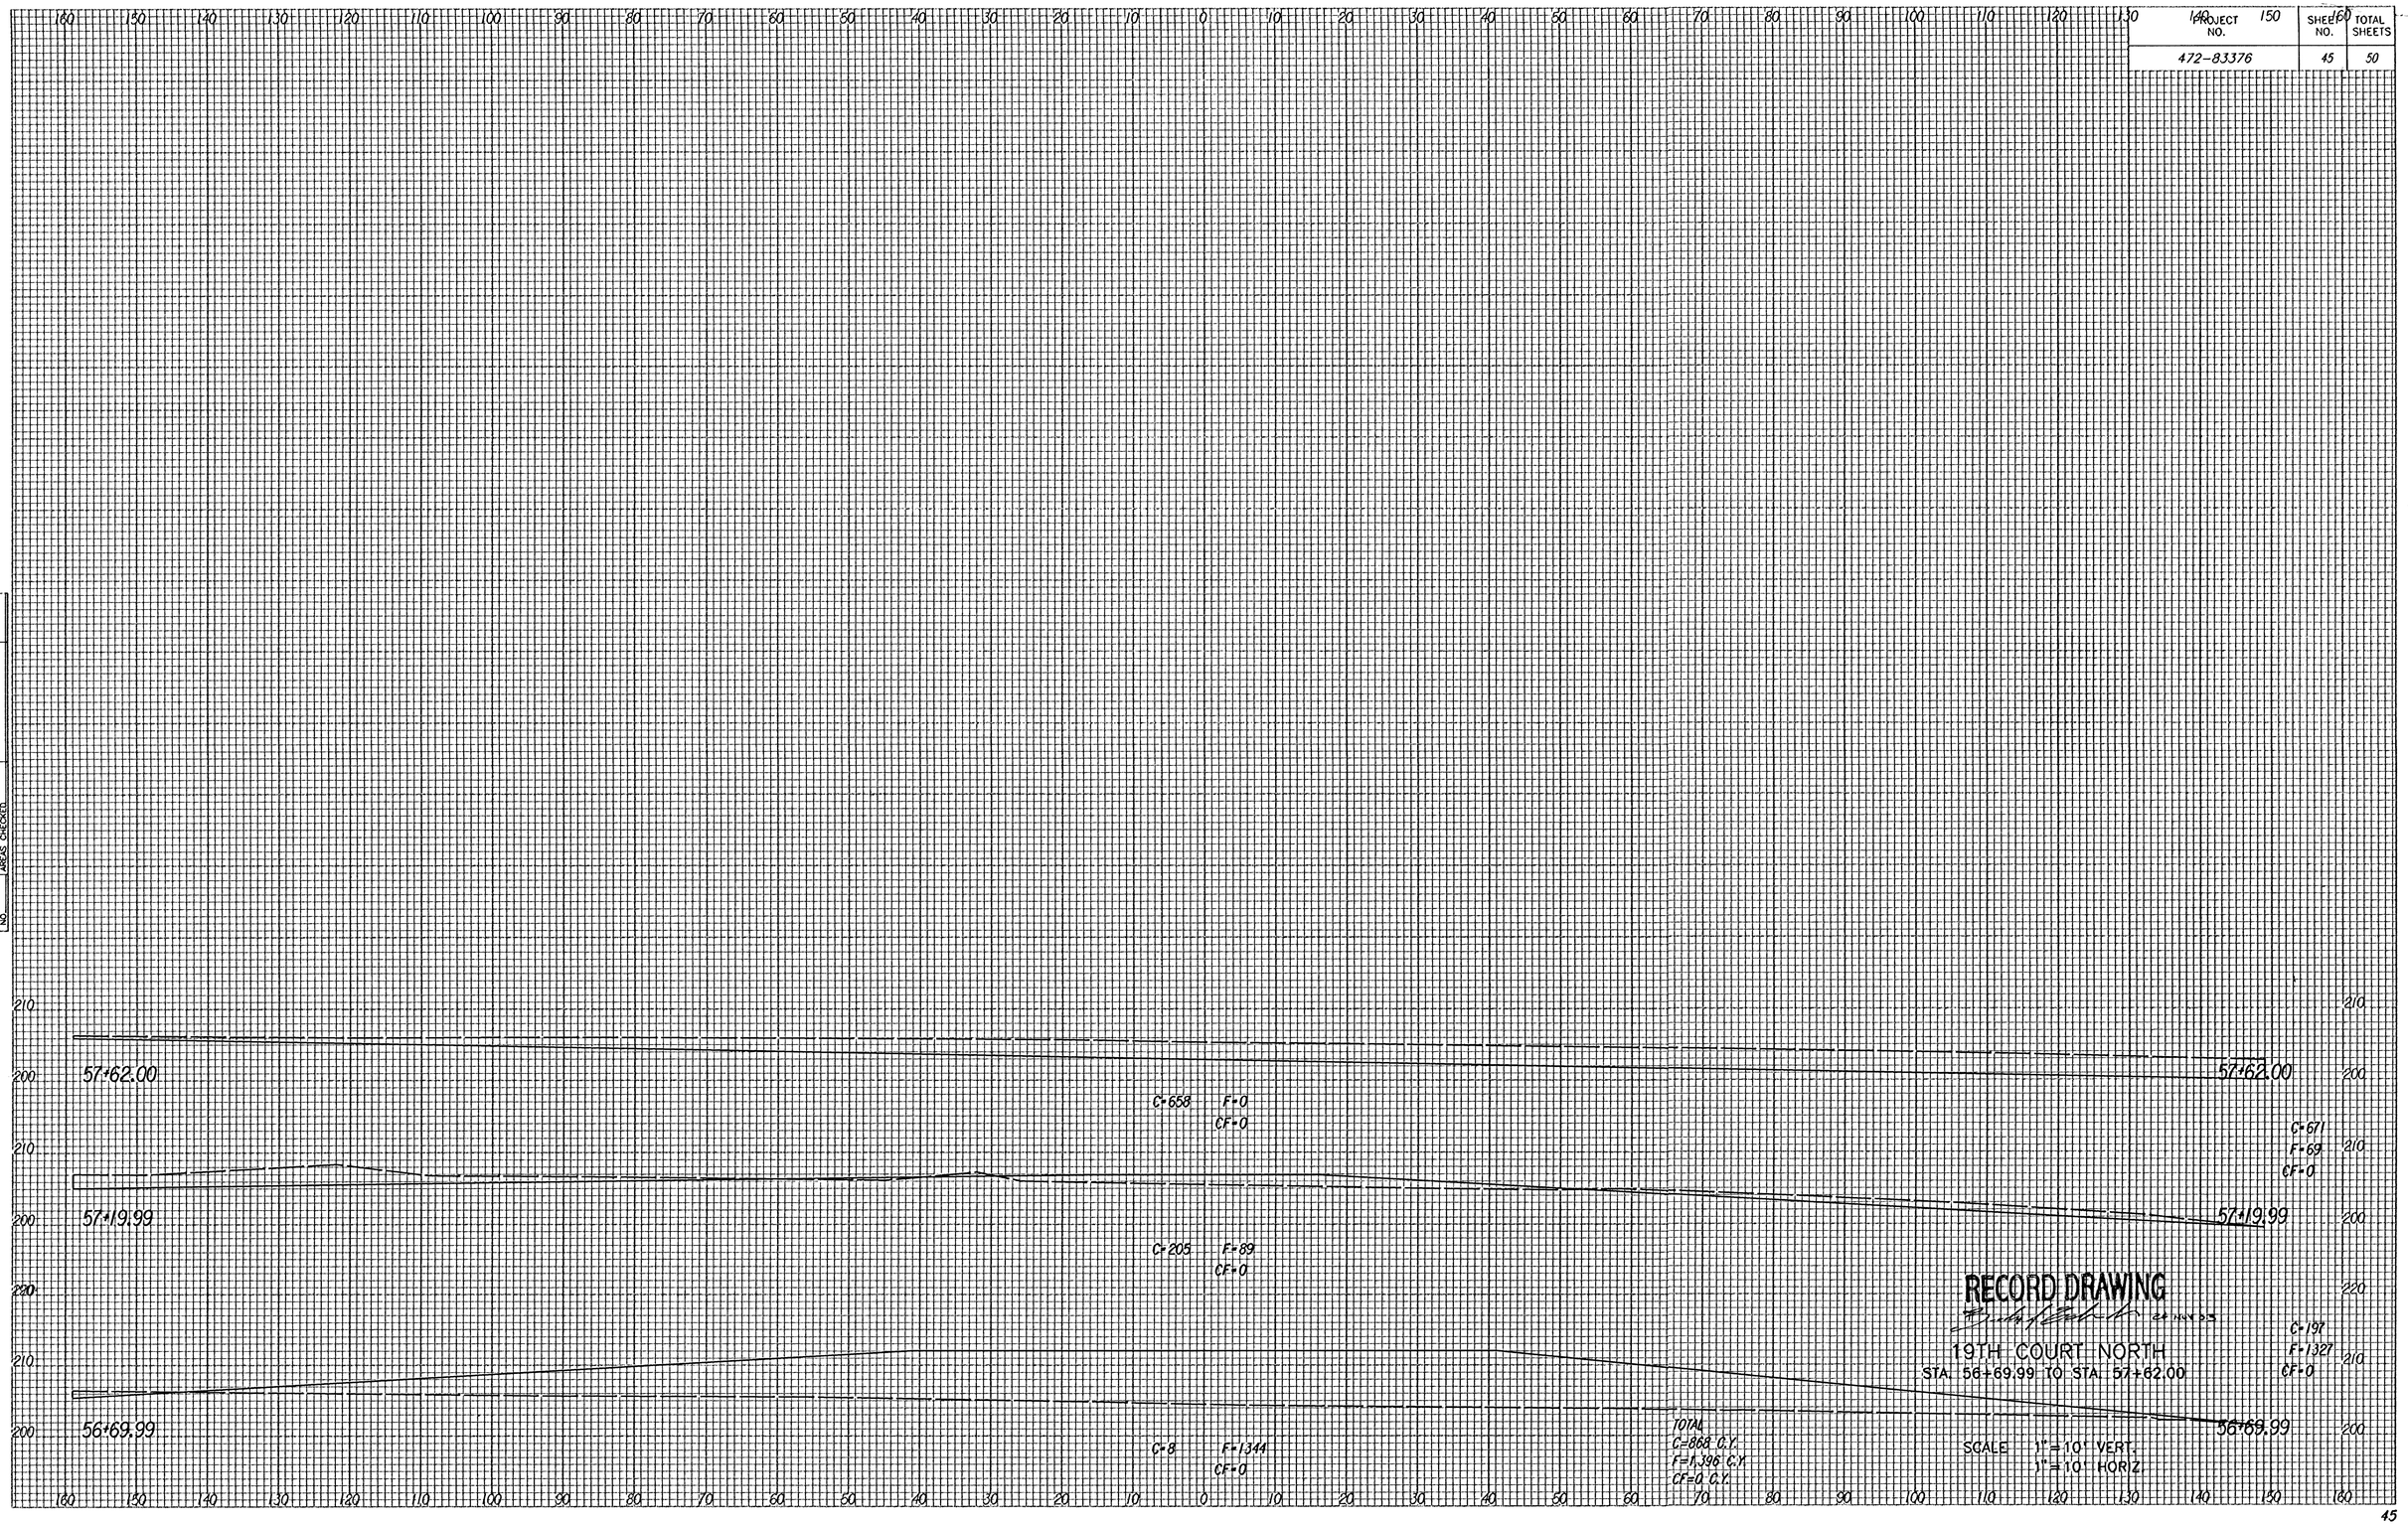
NOTE BOOK NO. TEMPLATE AREAS CHECKED