PROJECT NO.	SHEET NO.	TOTAL SHEETS
472-83376	50	50
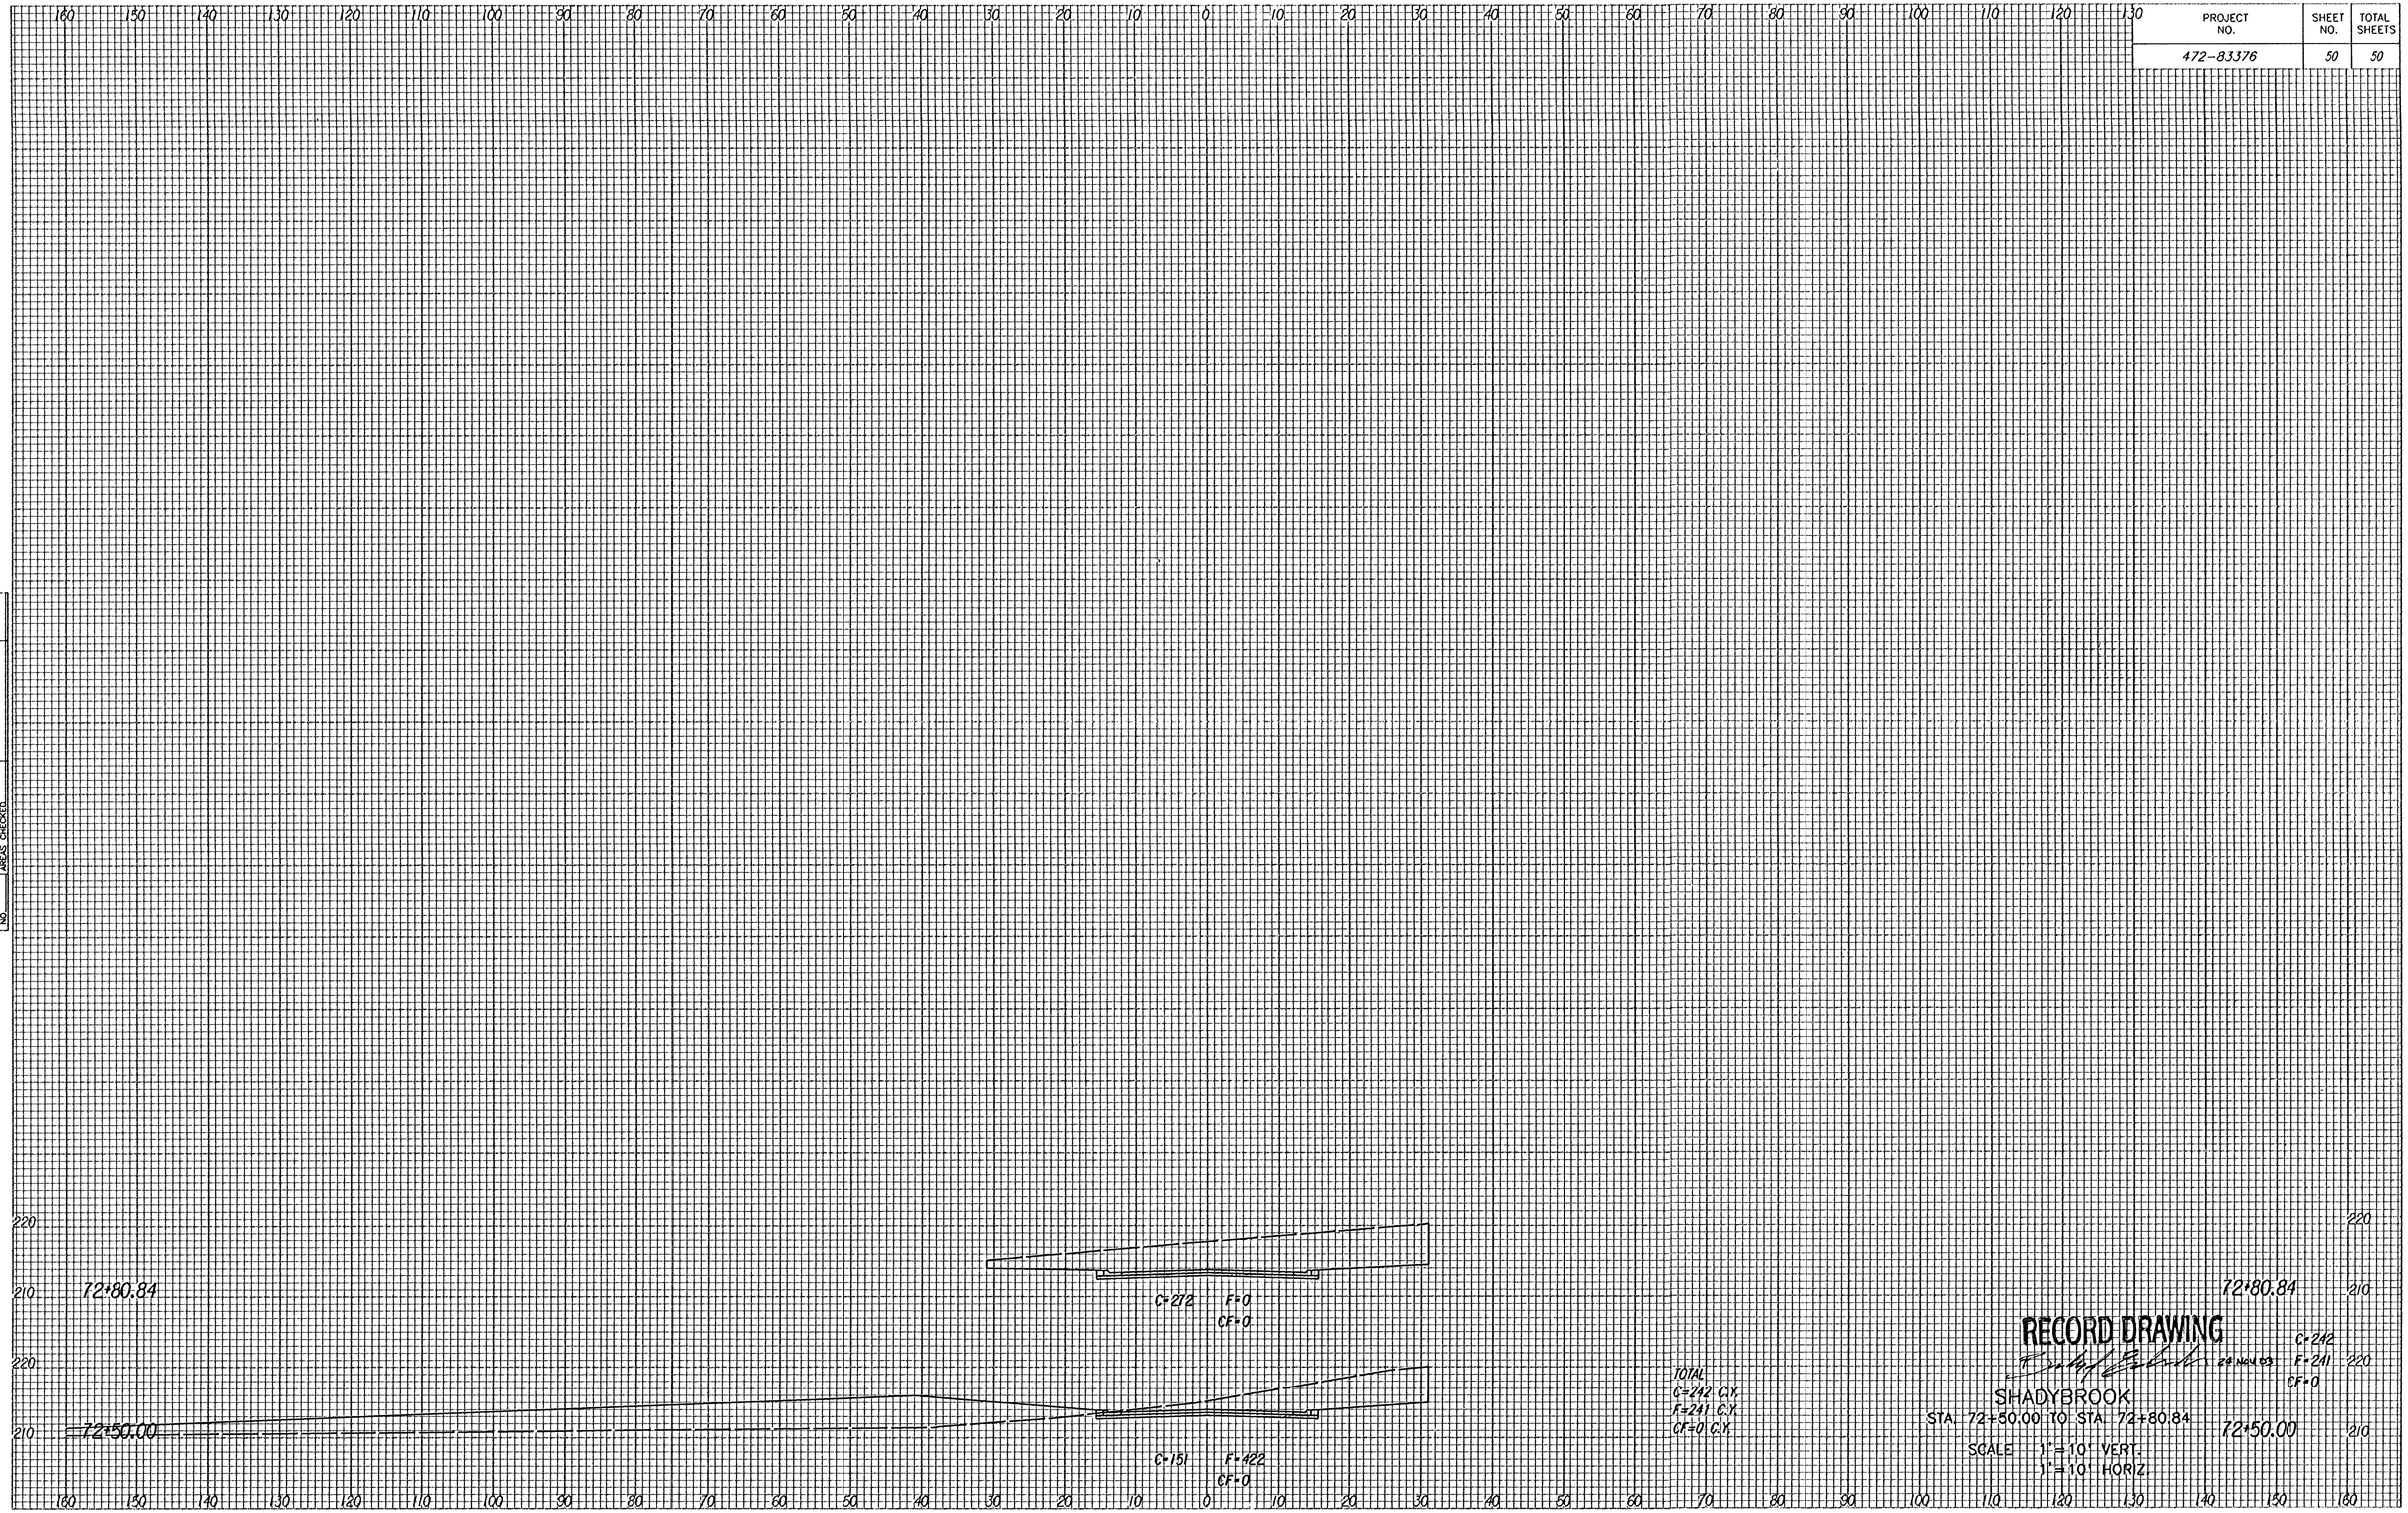
NOTE BOOK NO. | TEMPLATE | AREAS | AREAS CHECKED