PROJECT NO.	SHEET NO.	TOTAL SHEETS
472-83377	4	23

REMINGTON PLACE 2ND

AN ADDITION TO WICHITA, SEDGWICK COUNTY, KANSAS

SCALE: 1" = 50'

• = 1/2" REBAR W/PEC CAP UNLESS OTHERWISE NOTED

B.M.#1 - CHISELED SQUARE ON CENTER OF CURB INLET ON THE SOUTH CURB OF 21ST ST. N., 30' SOUTH AND 40' WEST OF NORTH 1/4 CORNER SECTION 9, T27S, R2E. ELEV. = 195.385 (City Datum) ELEV. = 1382.785 N.G.V.D.

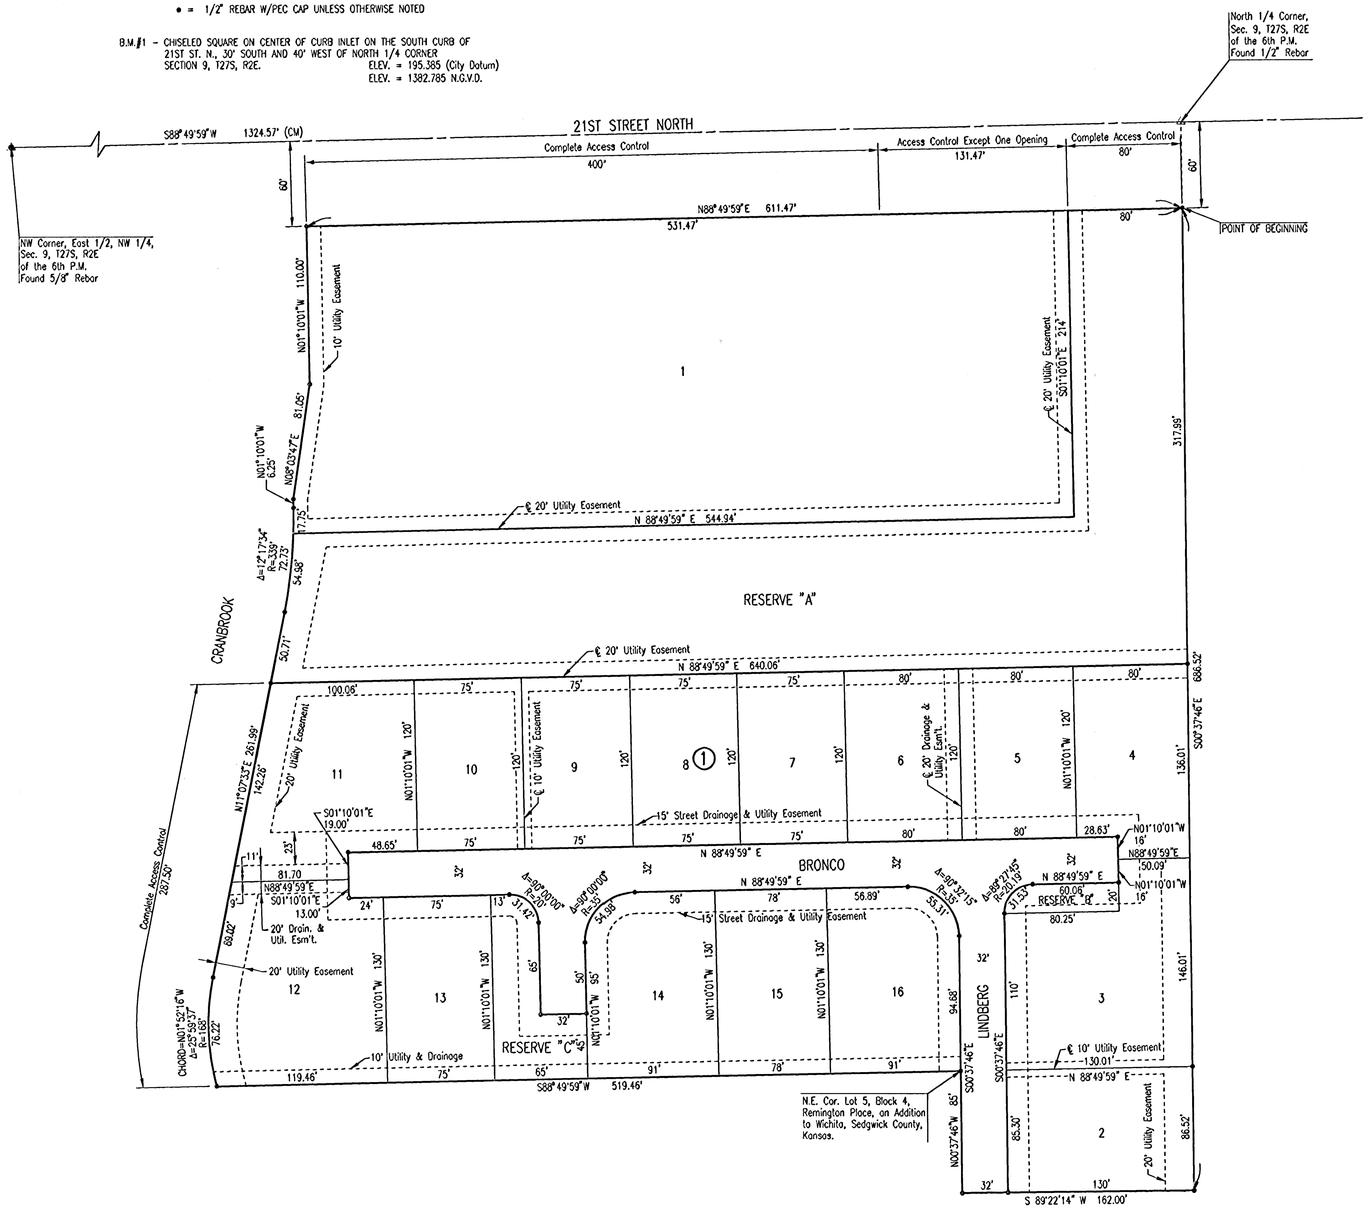

REMINGTON PLACE - PHASE 3

PLAT

Professional Engineering Consultants, P.A.
303 S. TOPEKA • WICHITA, KANSAS 67202
316-262-2691 • FAX 316-262-3003

Designed by		Checked by	
Drawn by	DEP	Date DEC., 2002	Job No. 02398-004

DSNR: DEP OPER: DEP SCALE: 1=50.00
Q:\2002\02398\004\PLATS3 12-03-2002 03:48:15 pm