PROJECT NO.	SHEET NO.	TOTAL SHEETS
472-83377	22	23

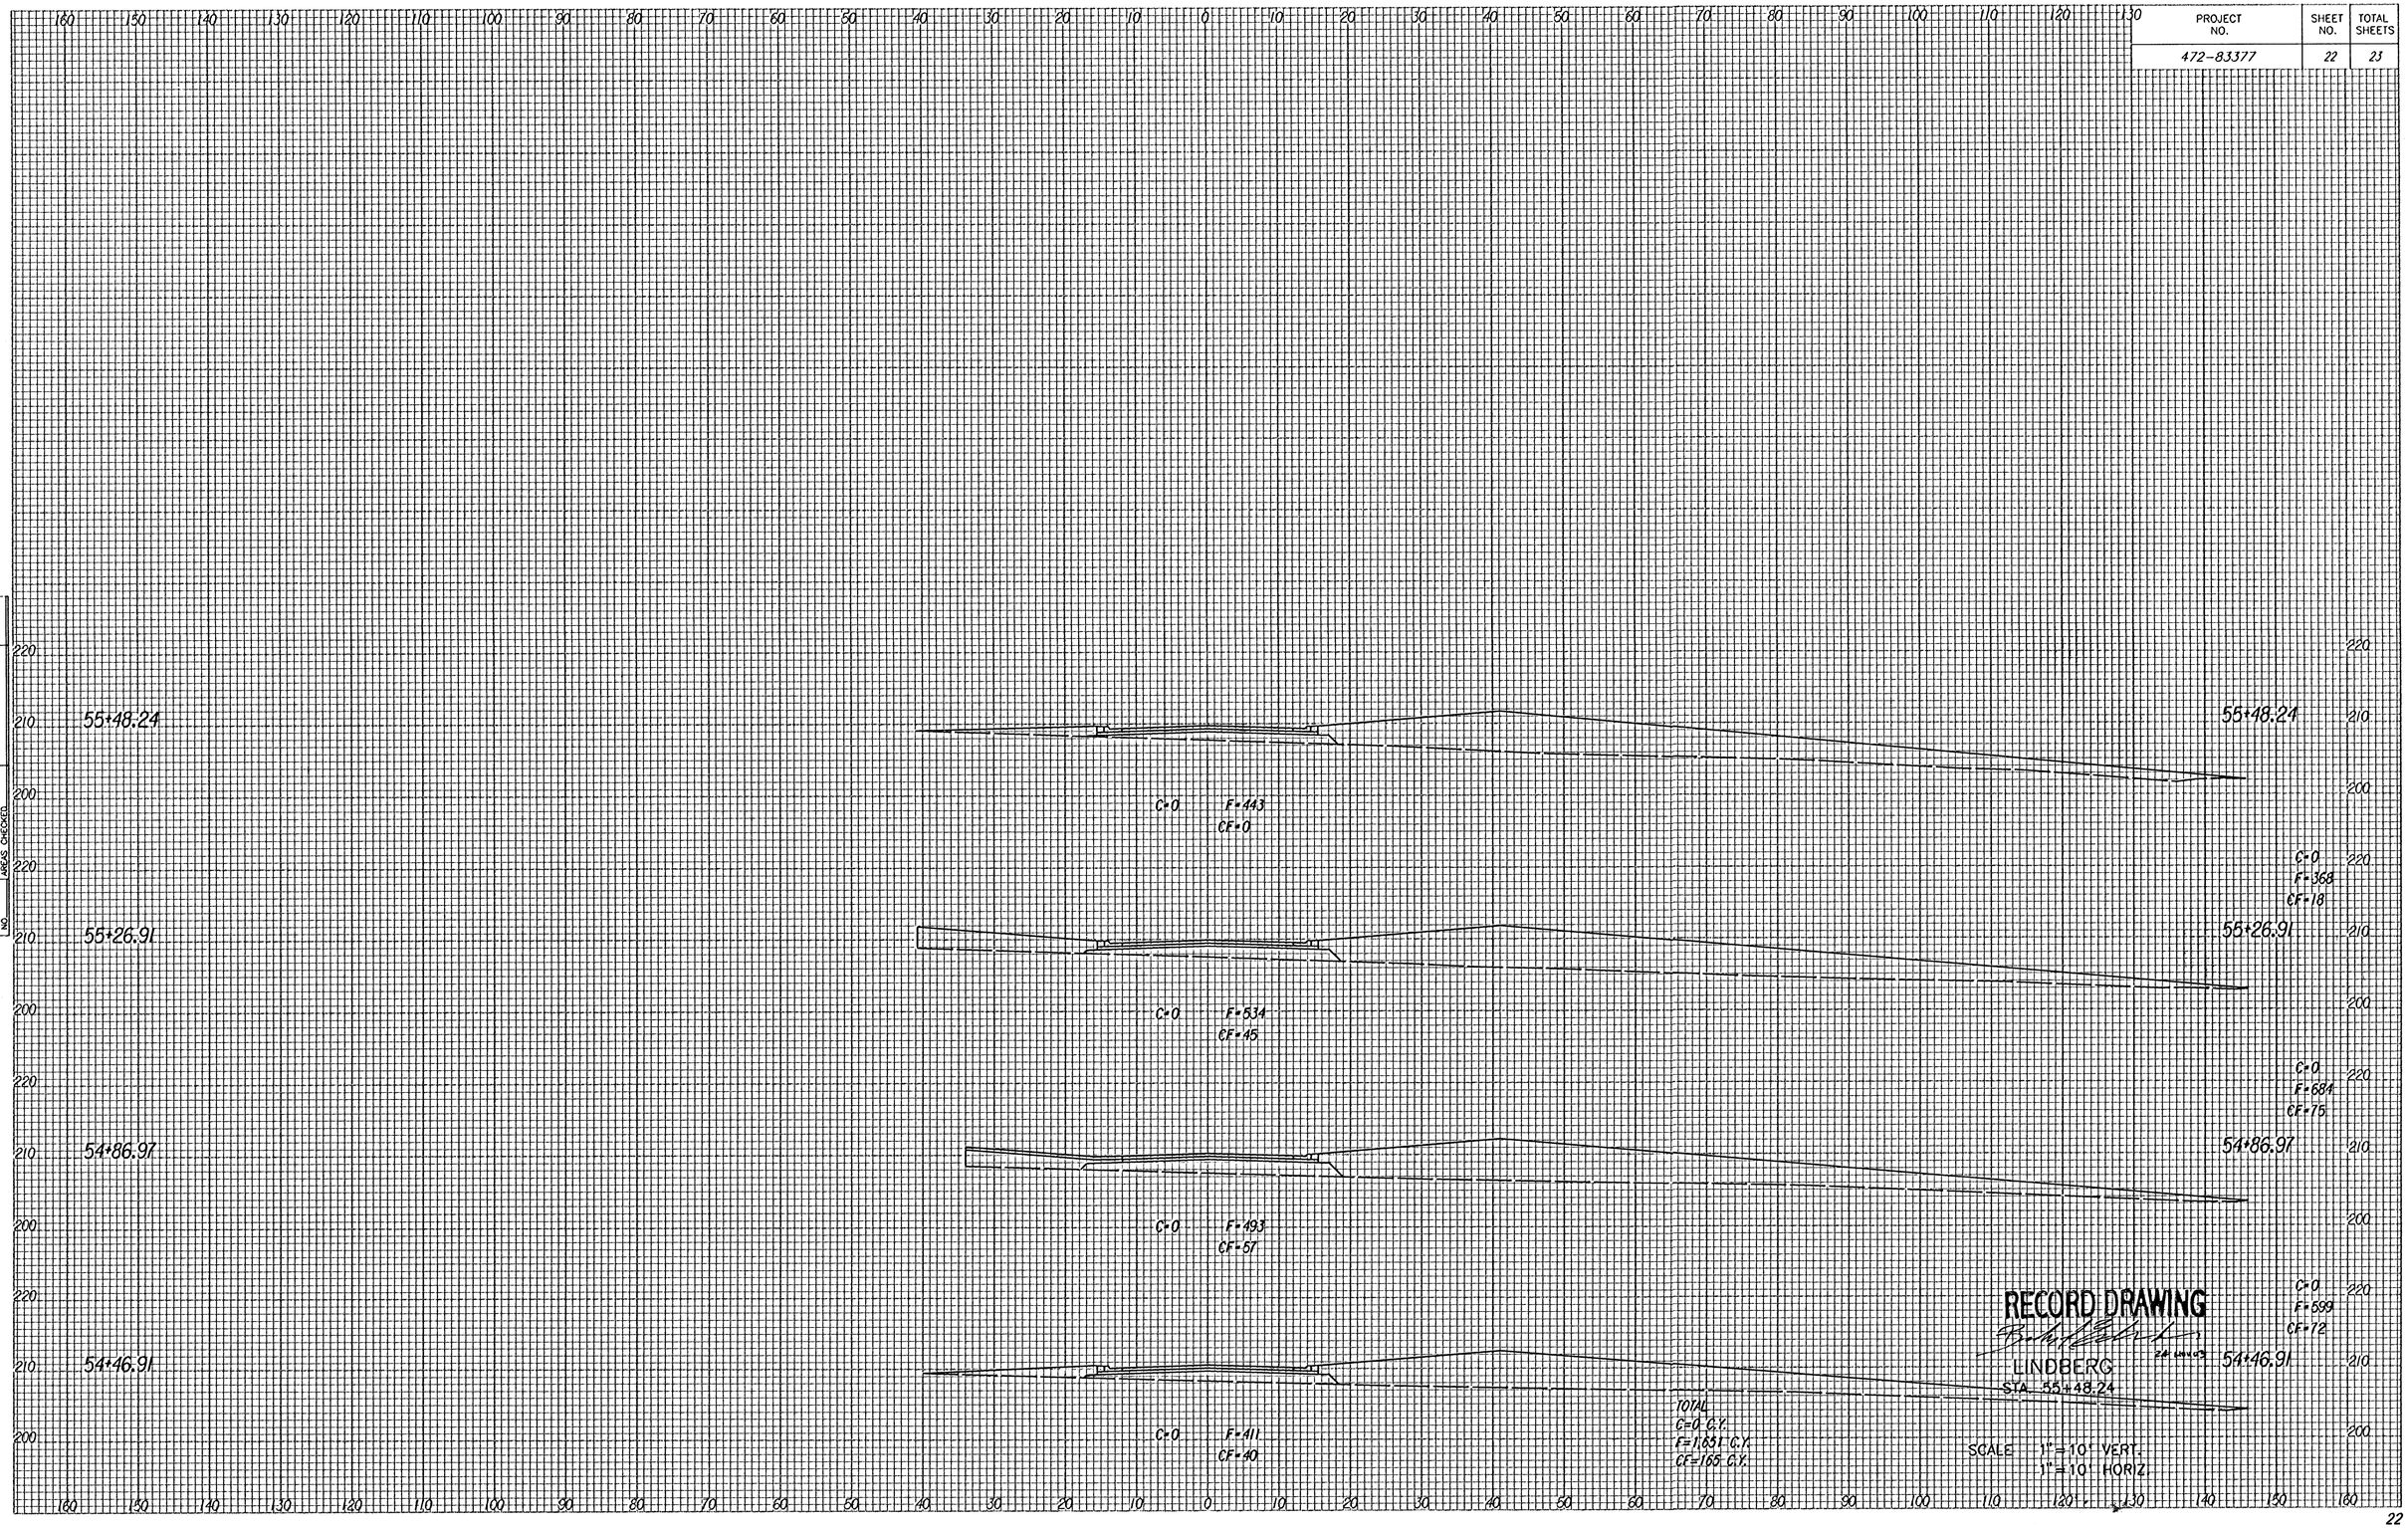

NOTE BOOK | TEMPLATE | AREAS CHECKED | NO.