PAVEMENT & CURB REMOVAL (120 SY)

TREE/RUBBLE REMOVAL – AREA SHOWN IS AN ESTIMATE OF TREE REMOVAL NEEDED FOR CONSTRUCTION. CONTRACTOR MAY REMOVE ANY OTHER TREES NEEDED FOR CONSTRUCTION UNDER THE SUPERVISION OF THE ENGINEER/OWNER (COST SUBSIDIARY TO TREE REMOVAL).

TREE REMOVAL FROM SANITARY AND WATER INSTALLATION
(COUNTRY HOLLOW 2ND ADDITION WATER–PROJECT #448–90156)
(COUNTRY HOLLOW 2ND ADDITION SANITARY SEWER–PROJECT #468–84105)

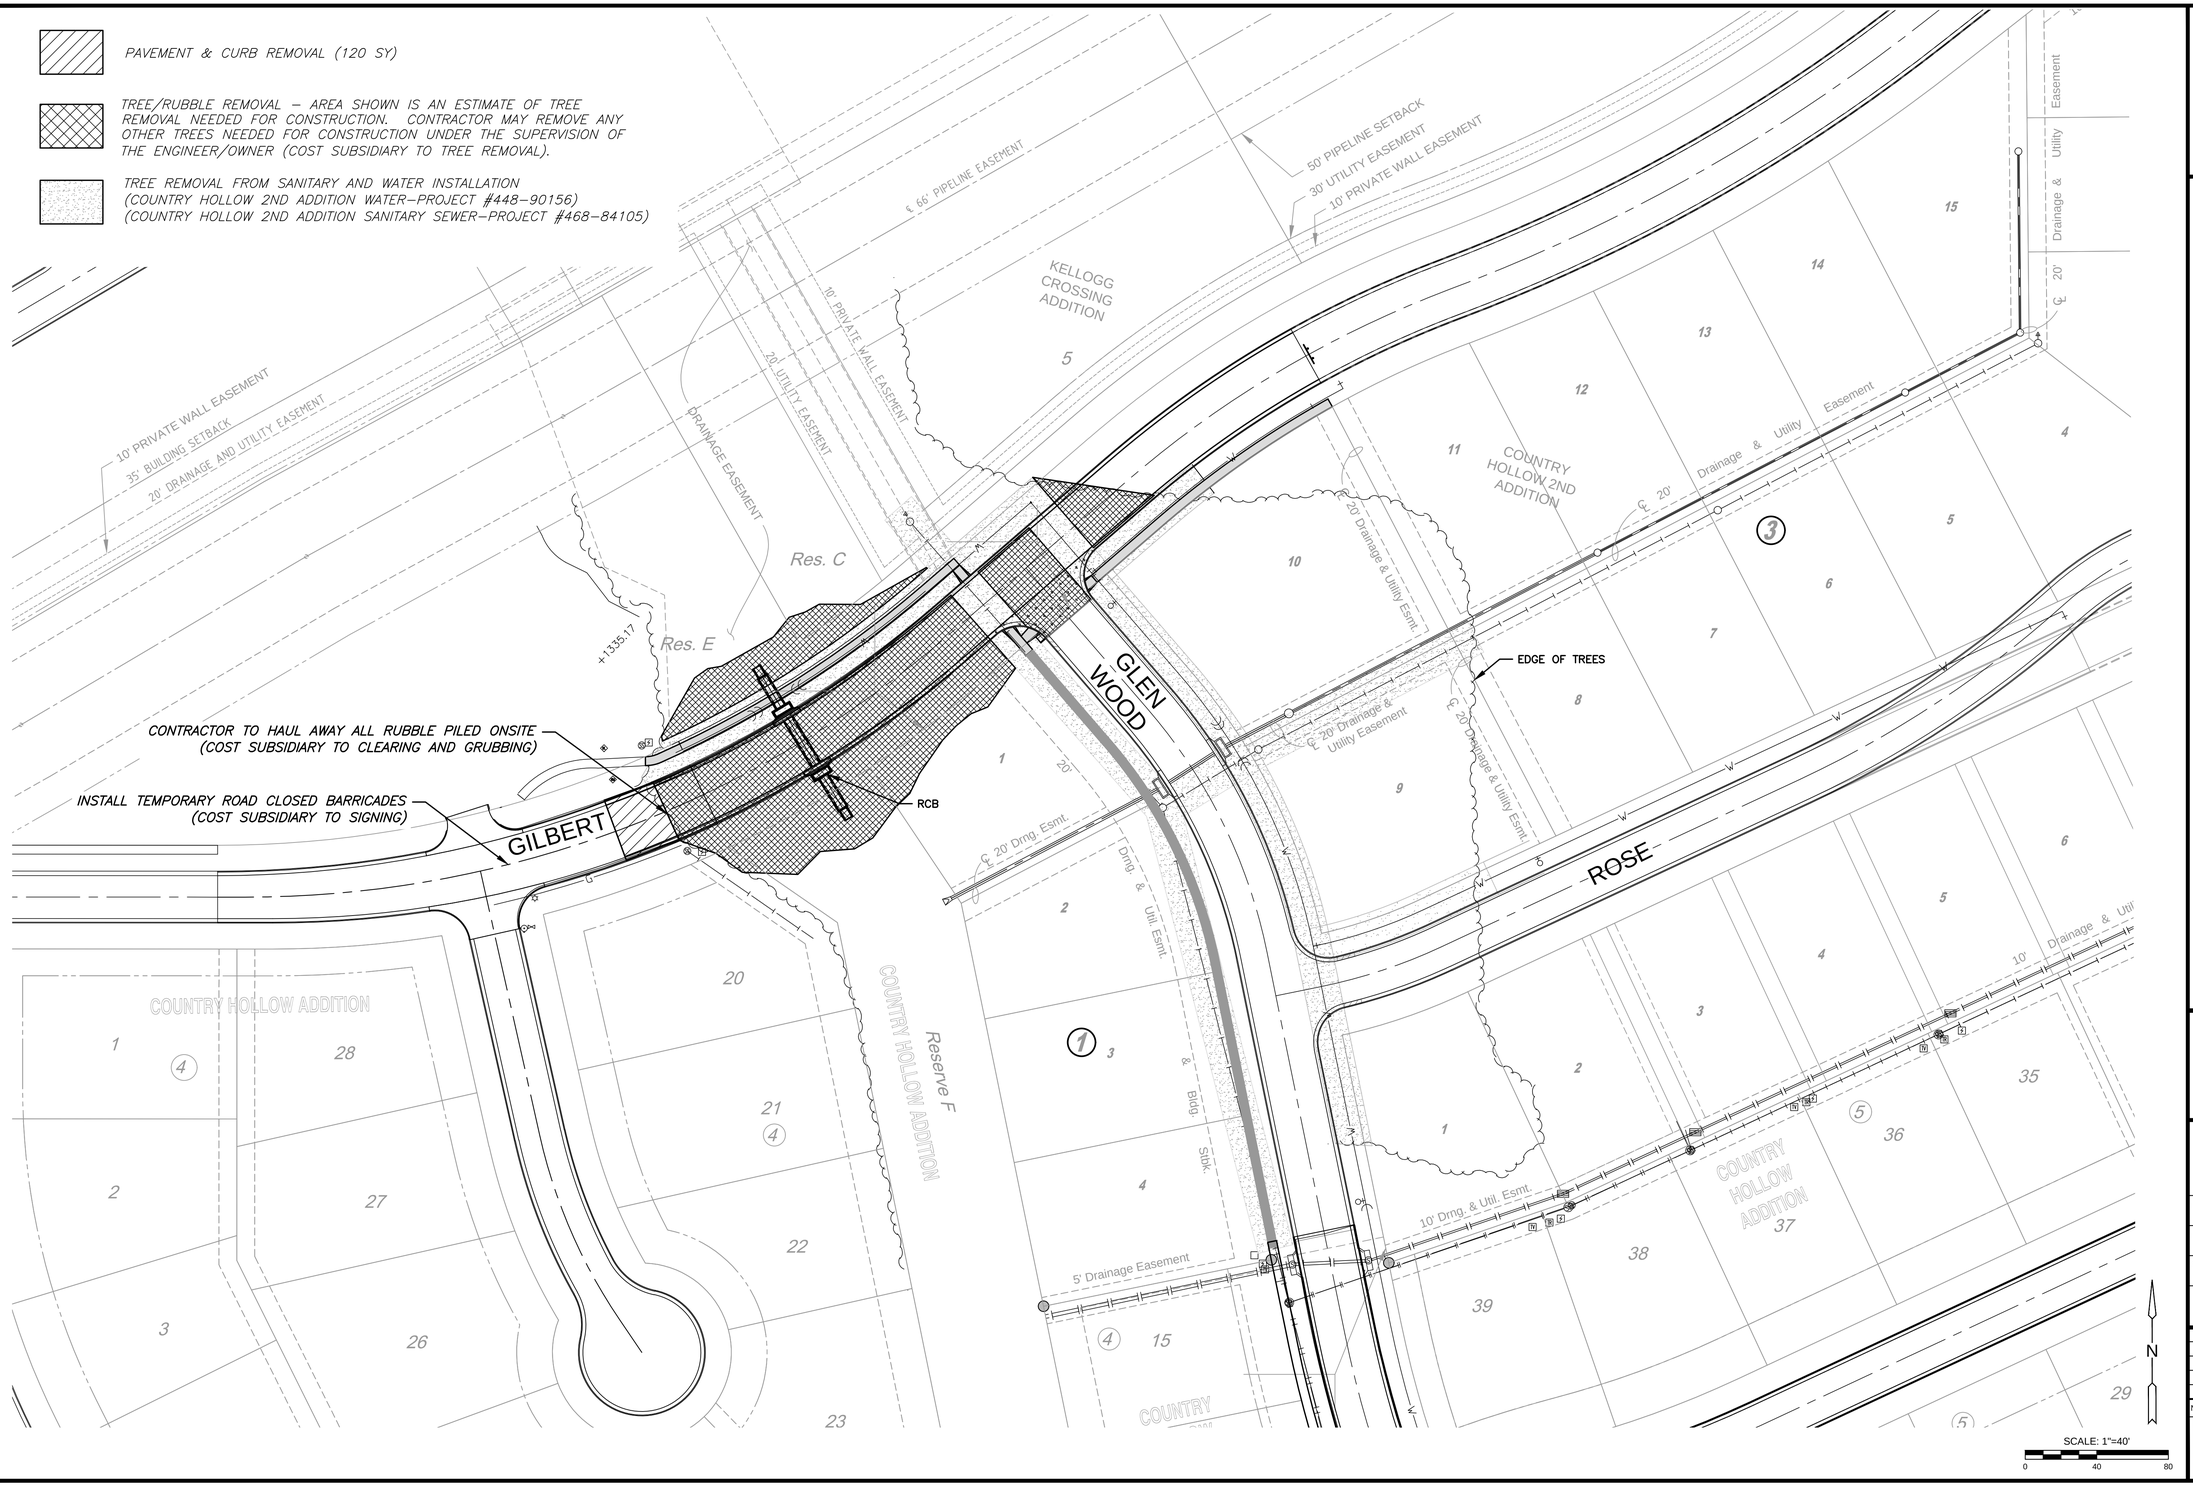

MKEC
Wichita, KS • 316-684-9600

PAVING & INCIDENTAL DRAINAGE FOR

KELLOGG CROSSING ADDITION

PHASE 1

©2019
MKEC Engineering
All Rights Reserved
www.mkec.com
These drawings and their contents, including, but not limited to, all concepts, designs, & ideas are the exclusive property of MKEC Engineering (MKEC), and may not be used or reproduced in any way without the express consent of MKEC.

DEMO PLAN

PROJECT NO.	472-2019-085525
DATE	APR. 2019
SCALE	1"=40'

DESIGNED	DRAWN	CHECKED
SLF	CRM	MAB

NO.	REVISION	DATE

SHEET NO.

02 OF 24

PLOTTED: Monday, April 22, 2019 @ 11:16AM

J:\PROJECTS\2017\170101045B_KELLOGG CROSSING_17458 CAD\SHTS\05 CIV\LP\AV\17458-05-S201.DWG