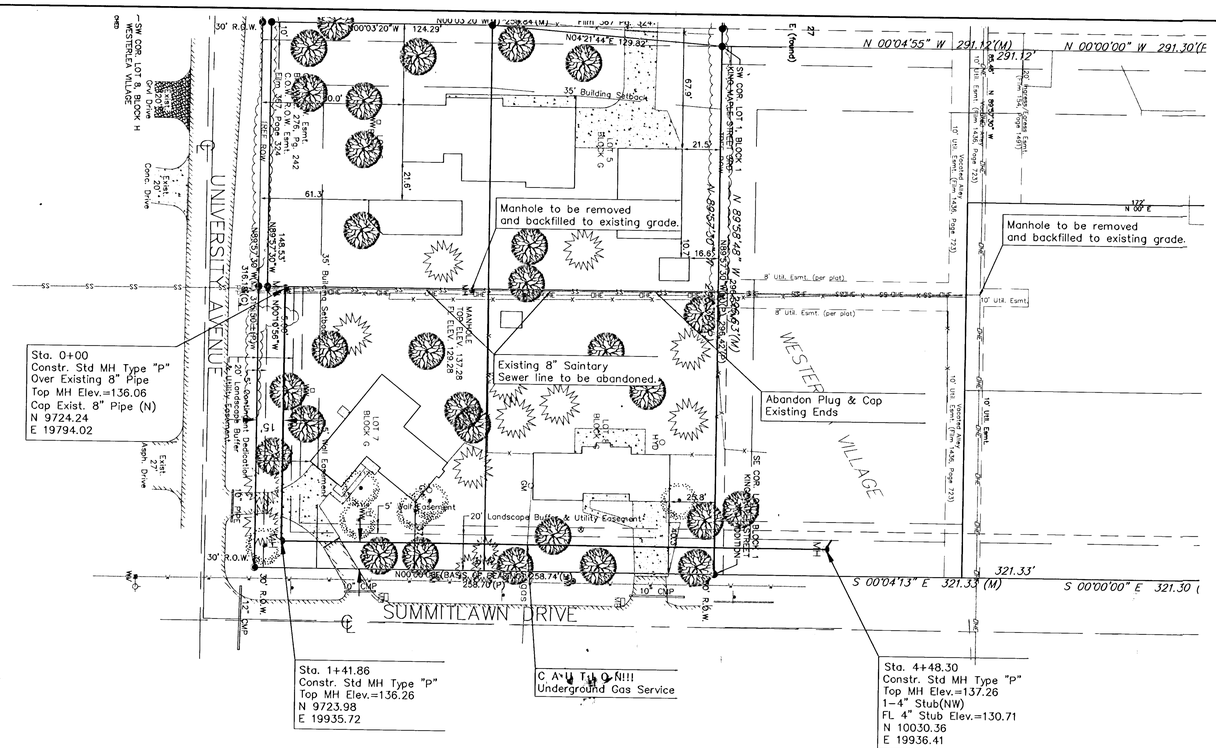

NOTES:
1. Existing Sanitary Sewer Depth To Be Verified By Contractor
2. Remove Trees Only As Necessary For Sanitary Sewer Construction

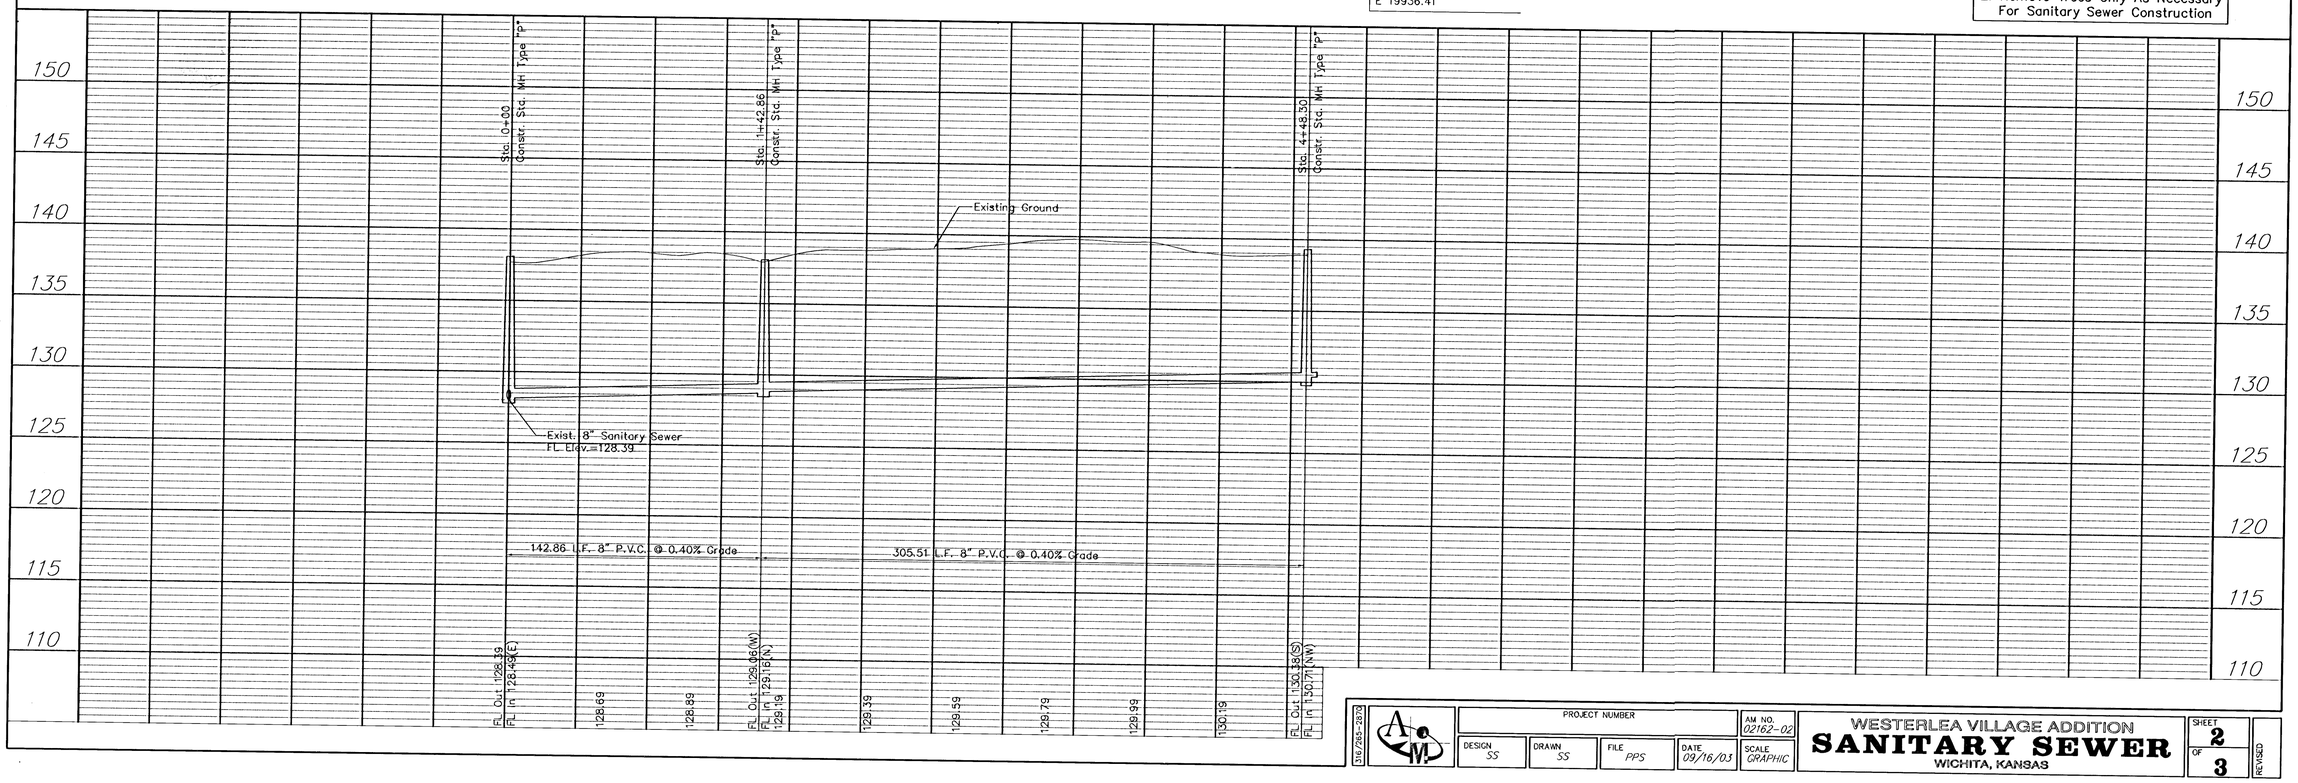

316/265-2879

PROJECT NUMBER				AM NO. 02162-02
DESIGN SS	DRAWN SS	FILE PPS	DATE 09/16/03	SCALE GRAPHIC

WESTERLEA VILLAGE ADDITION
SANITARY SEWER
WICHITA, KANSAS

SHEET 2 OF 3

REVISED