GRAPHIC SCALE

20 0 10 20 40

(IN FEET)
1 INCH = 20 FT.

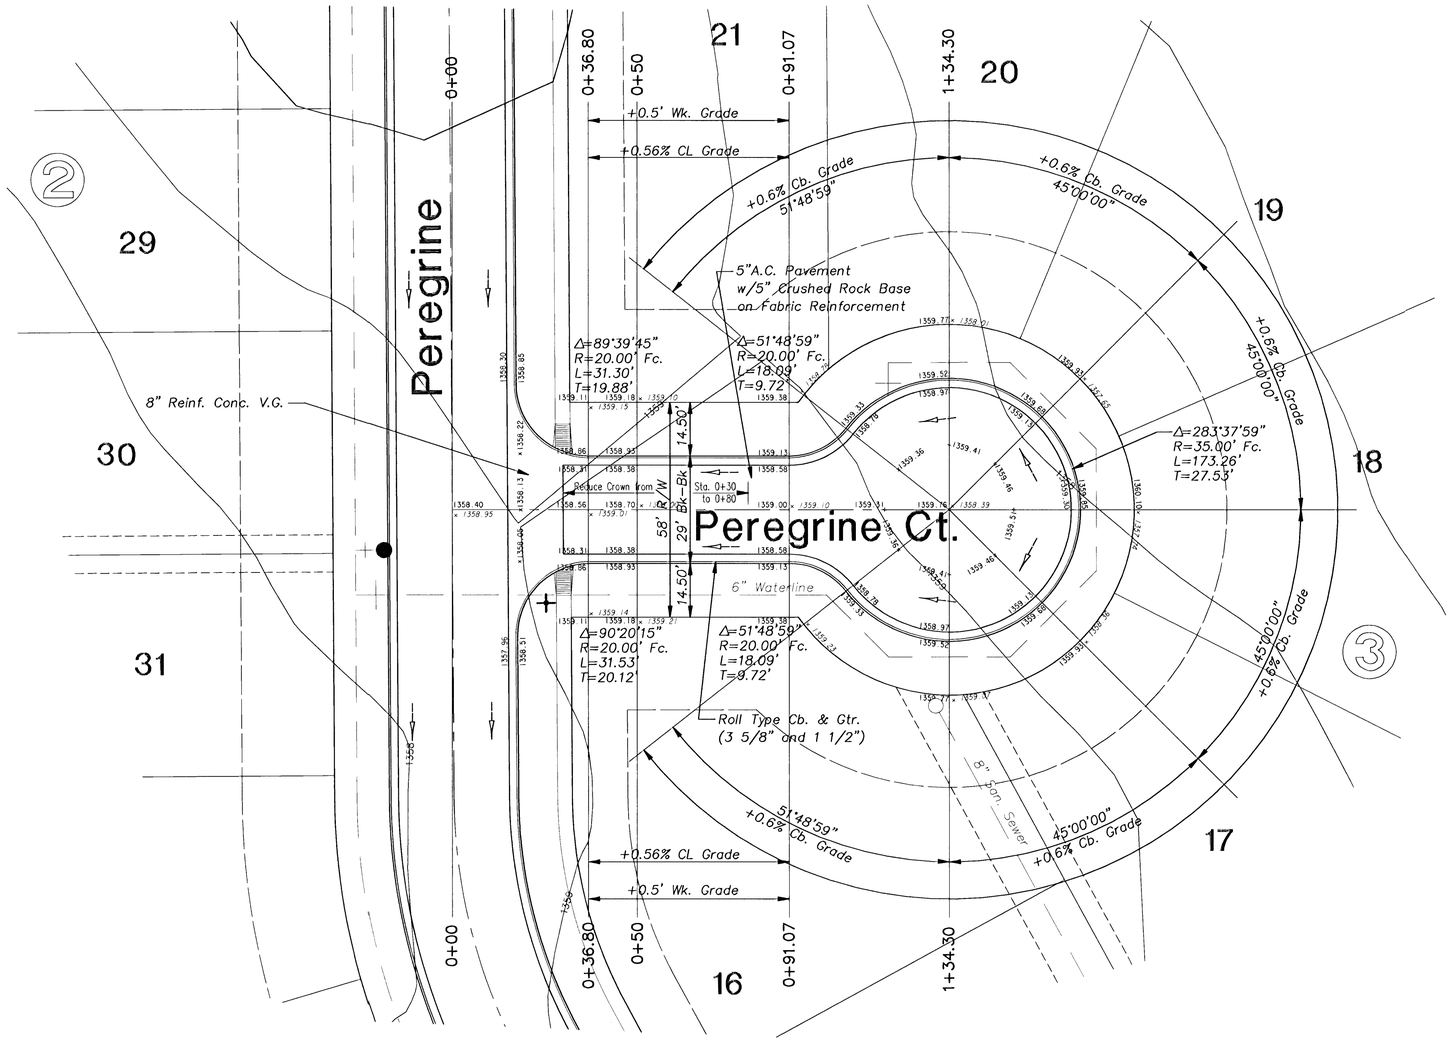

NOTE:
All top of curb grades are to top of combined curb and gutter. 0.25' must be subtracted from top of curb elevations to top of roll curb.

No.	Date	By	Approved	Revision

FALCON FALLS – PHASE 1
STREET IMPROVEMENTS
PEREGRINE COURT
CITY OF WICHITA, KANSAS
NEIL D. CABLE, P.E. – CITY ENGINEER
C.O.W. Project # 472-83687 O.C.A. # 765782

POE & ASSOCIATES OF KANSAS, INC.
CONSULTING ENGINEERS
5640 E. Central, Suite 200 ■ Wichita, KS 67208-4242
Phone 316/685-4114 ■ FAX 316/685-4444

FINAL

Designed By: J. Ubert / B. Kulla
Drawn By: B. Kulla
Poe Job No.: 1748A
Date: May 2003

G:\APPS\DCA\P\748\BASE.dwg Mon Jun 23 09:12:08 2003