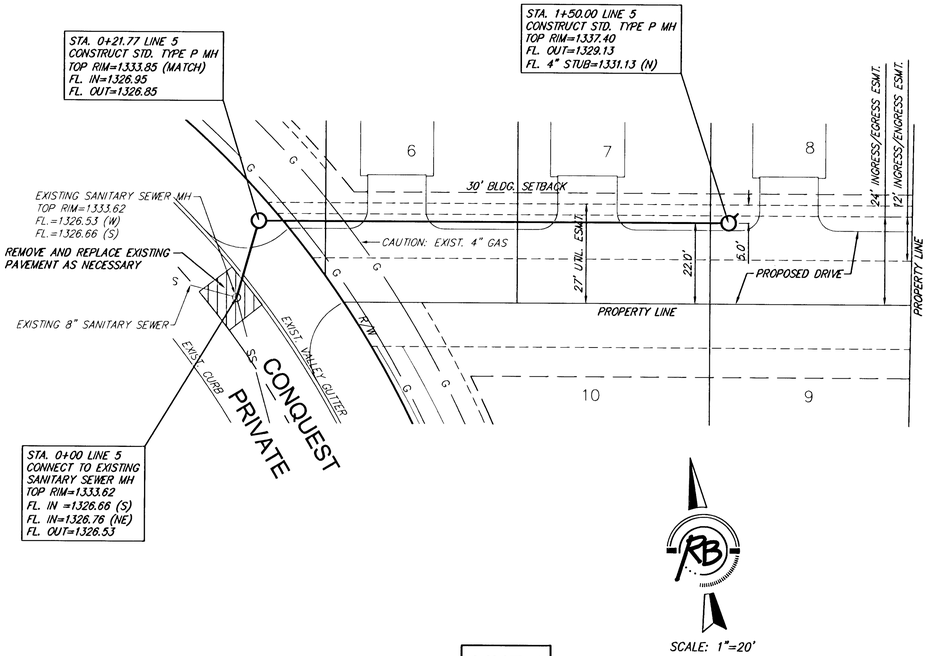

LINE 5

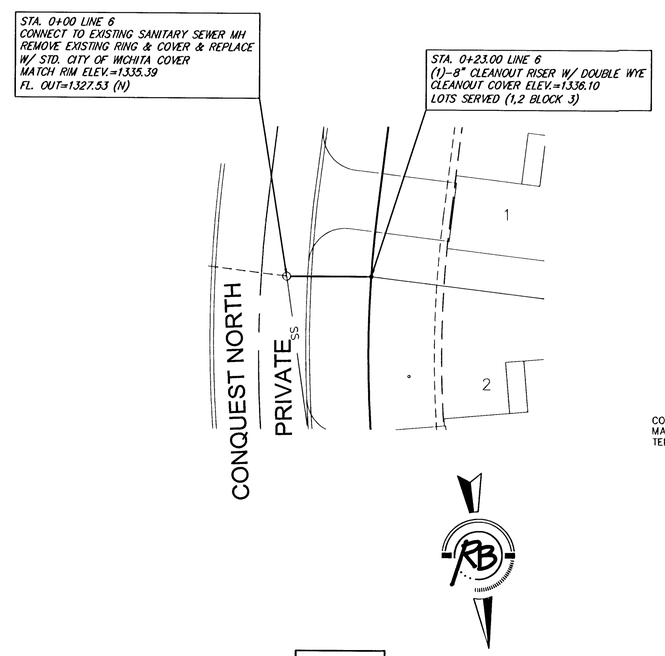

LINE 6

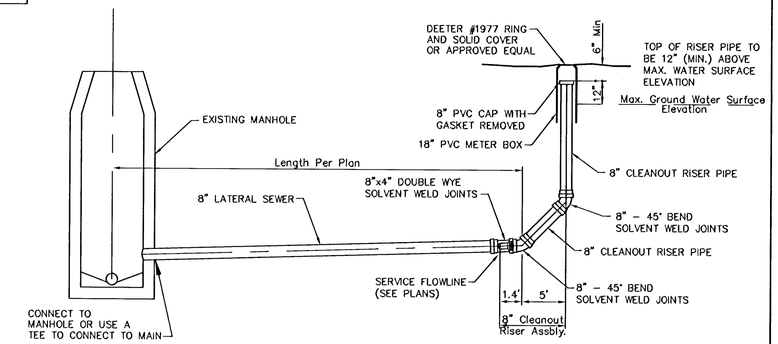

8" CLEANOUT RISER ASSEMBLY DETAIL

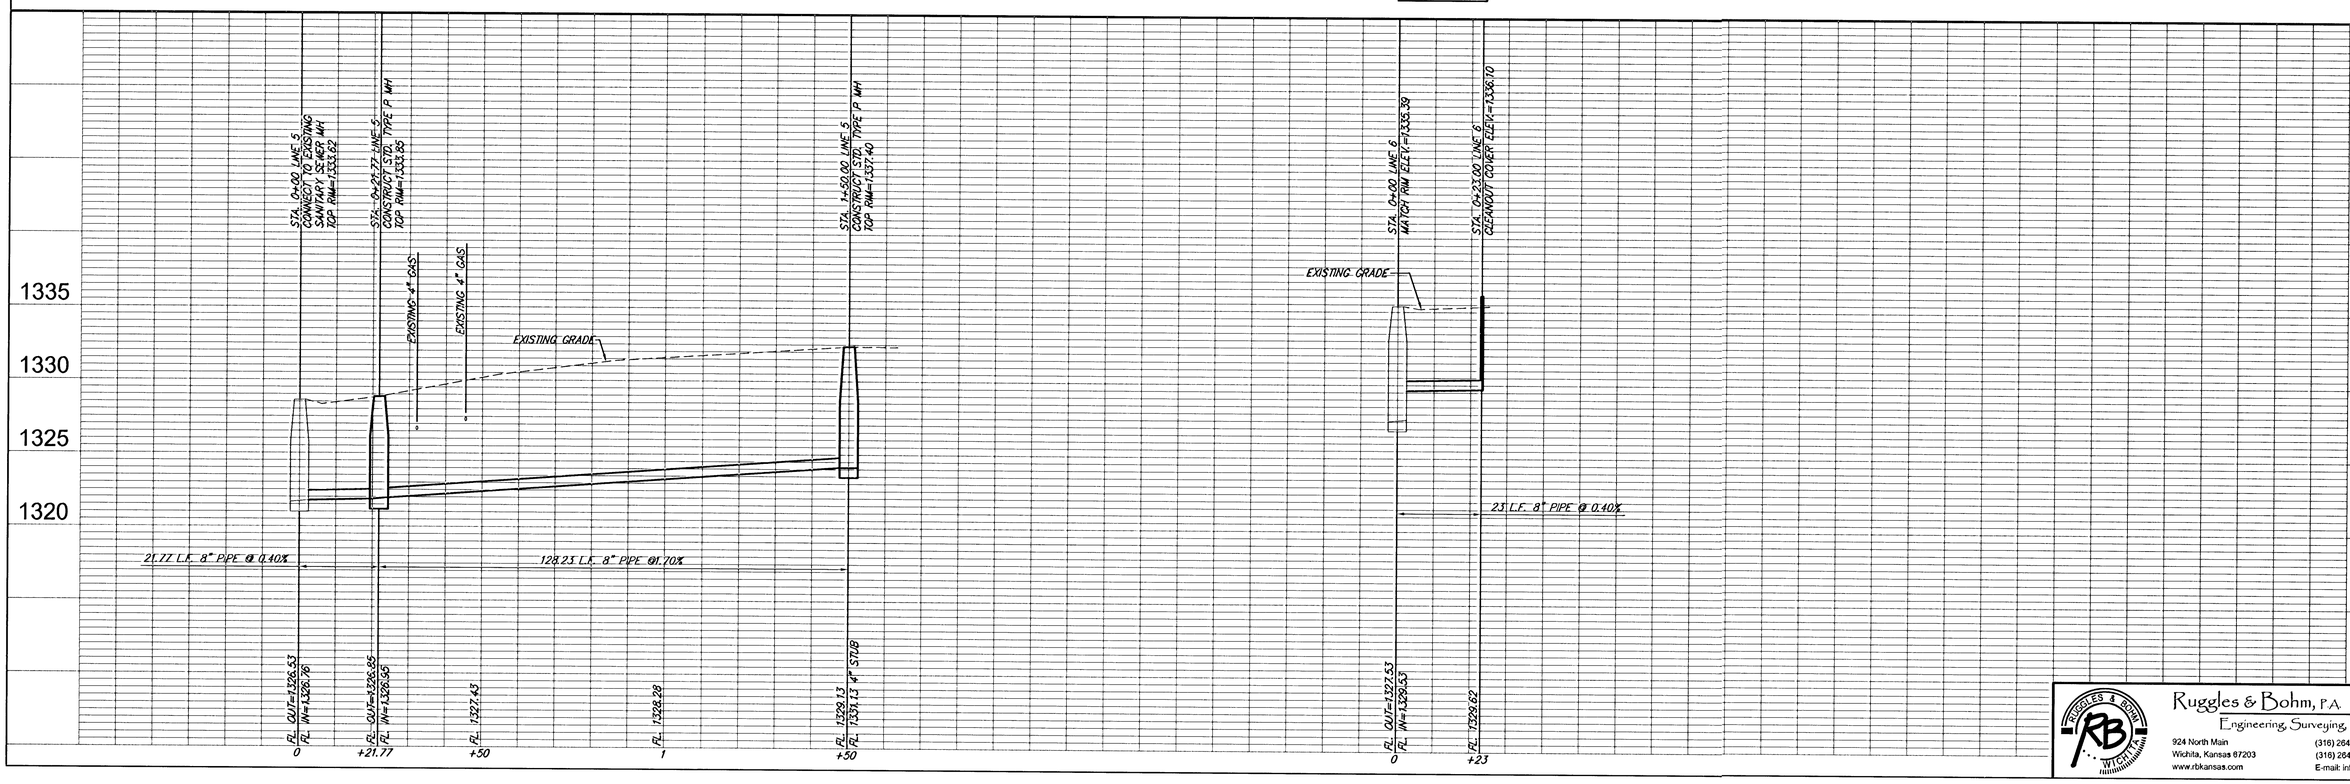

DESIGN	TCR
DRAWN	EJB
REVISED	
UTILITY	
DATE	June 27, 2006
REVIEW	
PROJECT NUMBER	1670
DRAWING FILE	Utility (SS 2)

CONQUEST NORTH 2ND ADDITION
SANITARY SEWER
WICHITA, KANSAS

Ruggles & Bohm, P.A.
Engineering, Surveying, Land Planning
924 North Main
Wichita, Kansas 67203
www.rbkansas.com
(316) 264-8008
(316) 264-4621 fax
E-mail: info@rbkansas.com

RB JOB 2867E

SHEET 4 OF 6