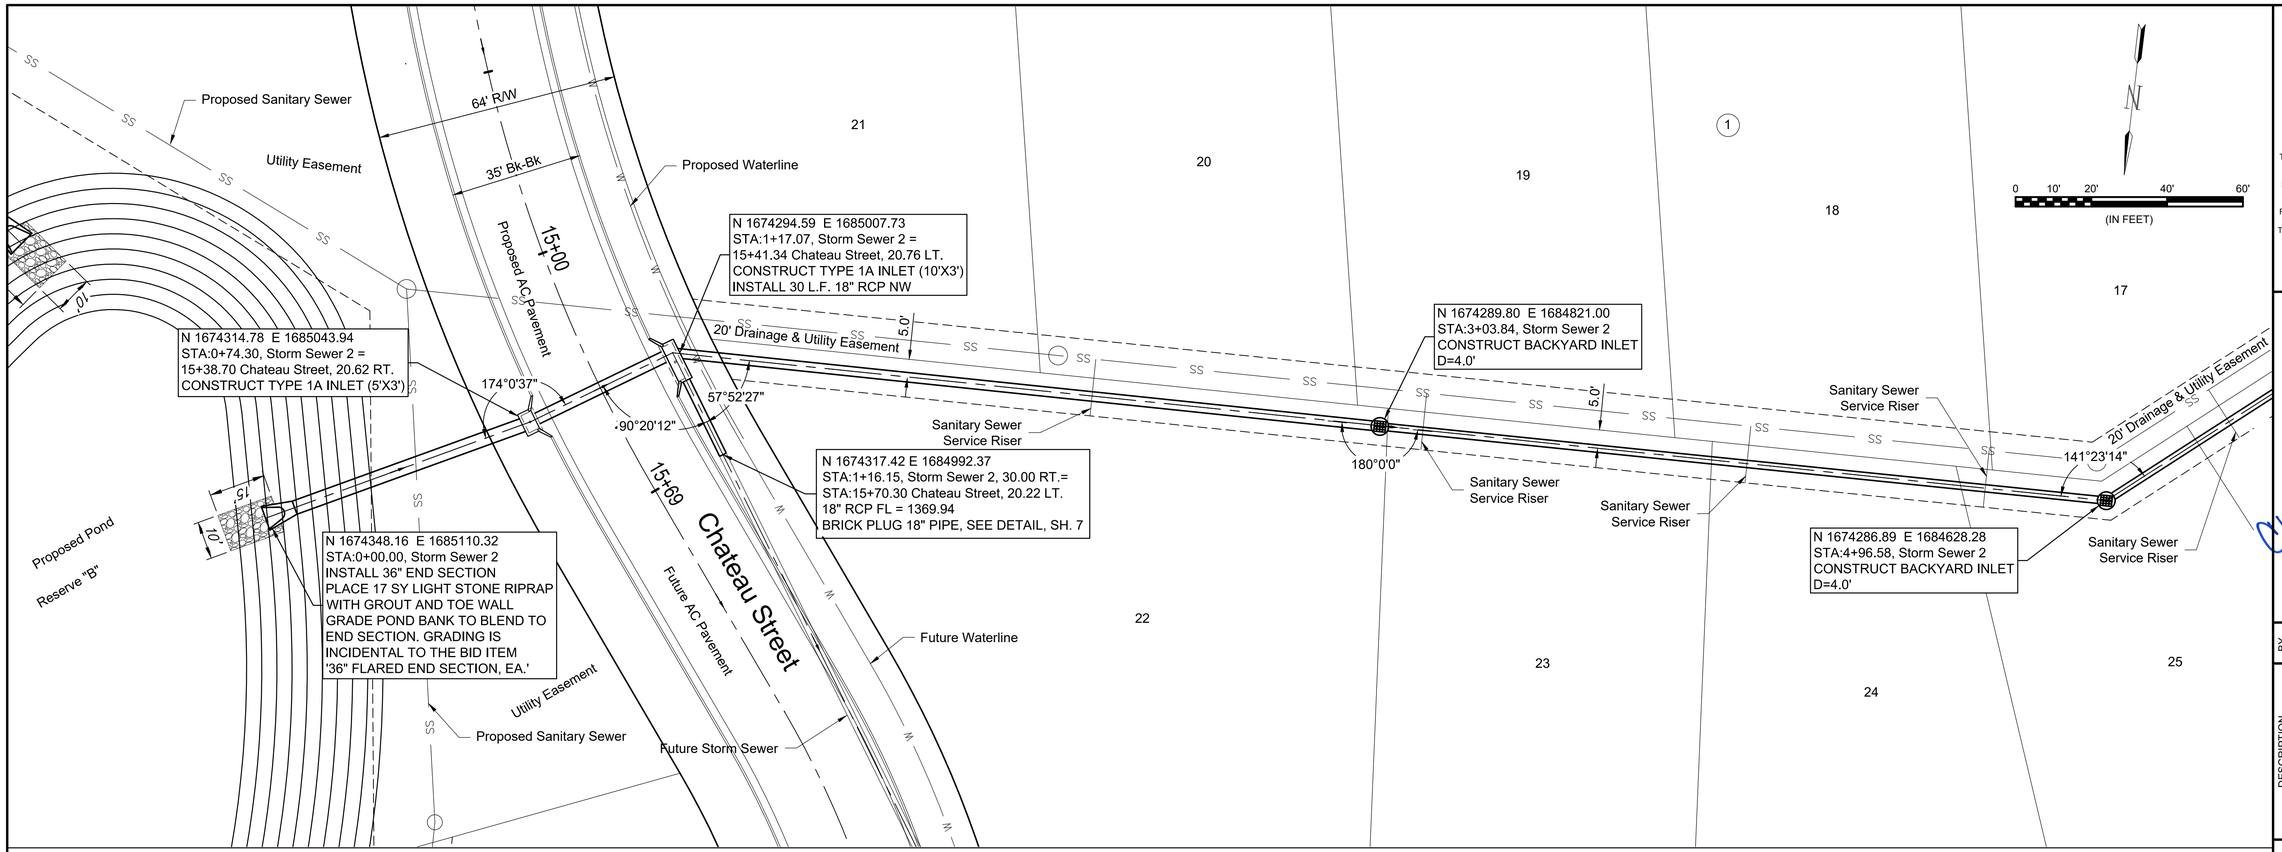

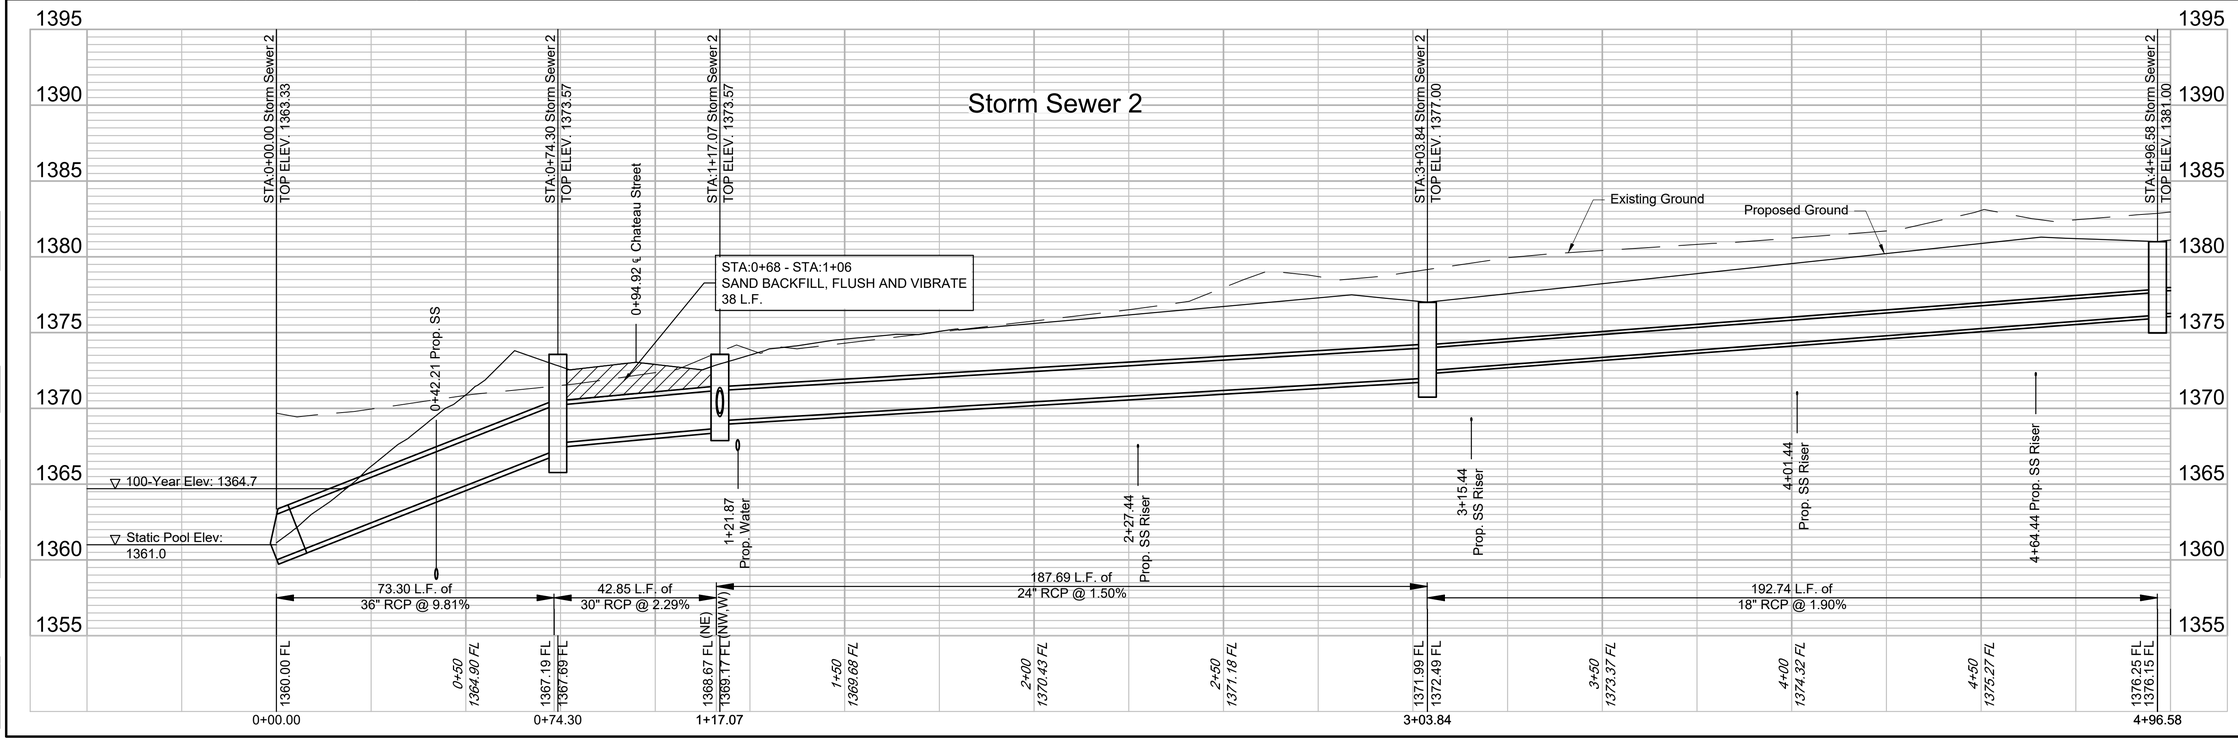

© 2019 GARVER, LLC
THIS DOCUMENT, ALONG WITH THE IDEAS AND DESIGNS CONVEYED HEREIN, SHALL BE CONSIDERED INSTRUMENTS OF PROFESSIONAL SERVICE AND ARE PROPERTY OF GARVER, LLC. ANY USE, REPRODUCTION, OR DISTRIBUTION OF THIS DOCUMENT, ALONG WITH THE IDEAS AND DESIGN CONTAINED HEREIN, IS PROHIBITED UNLESS AUTHORIZED IN WRITING BY GARVER, LLC OR EXPLICITLY ALLOWED IN THE GOVERNING PROFESSIONAL SERVICES AGREEMENT FOR THIS WORK.

CHRISTOPHER MICHAEL BOHM
LICENSED
11631
5.20.19
KANSAS
PROFESSIONAL ENGINEER

REV.	DATE	DESCRIPTION	BY

CITY OF WICHITA
WICHITA, KANSAS

CEDAR CREEK ADD, PHASE 1

Storm Sewer 2

JOB NO.: 18266039
DATE: March 2019
DESIGNED BY: CMB
DRAWN BY: CDJ

BAR IS ONE INCH ON ORIGINAL DRAWING
0 1"
IF NOT ONE INCH ON THIS SHEET, ADJUST SCALES ACCORDINGLY.

DRAWING NUMBER

SHEET NUMBER 12 OF 39

File: L:\2018\18266039 - Cedar Creek Phase 1\Drawings\C3D\Drainage\10 - Storm Sewer 2.dwg Last Save: 5/20/2019 3:41 PM Last saved by: CDJurey
Last plotted by: Jurey, Caleb D Plot Style: ---- Plot Scale: 1:2.5849 Plot Date: 5/20/2019 4:35 PM Plotter used: None