PLOTTED: Tuesday, April 16, 2019 @ 03:57PM

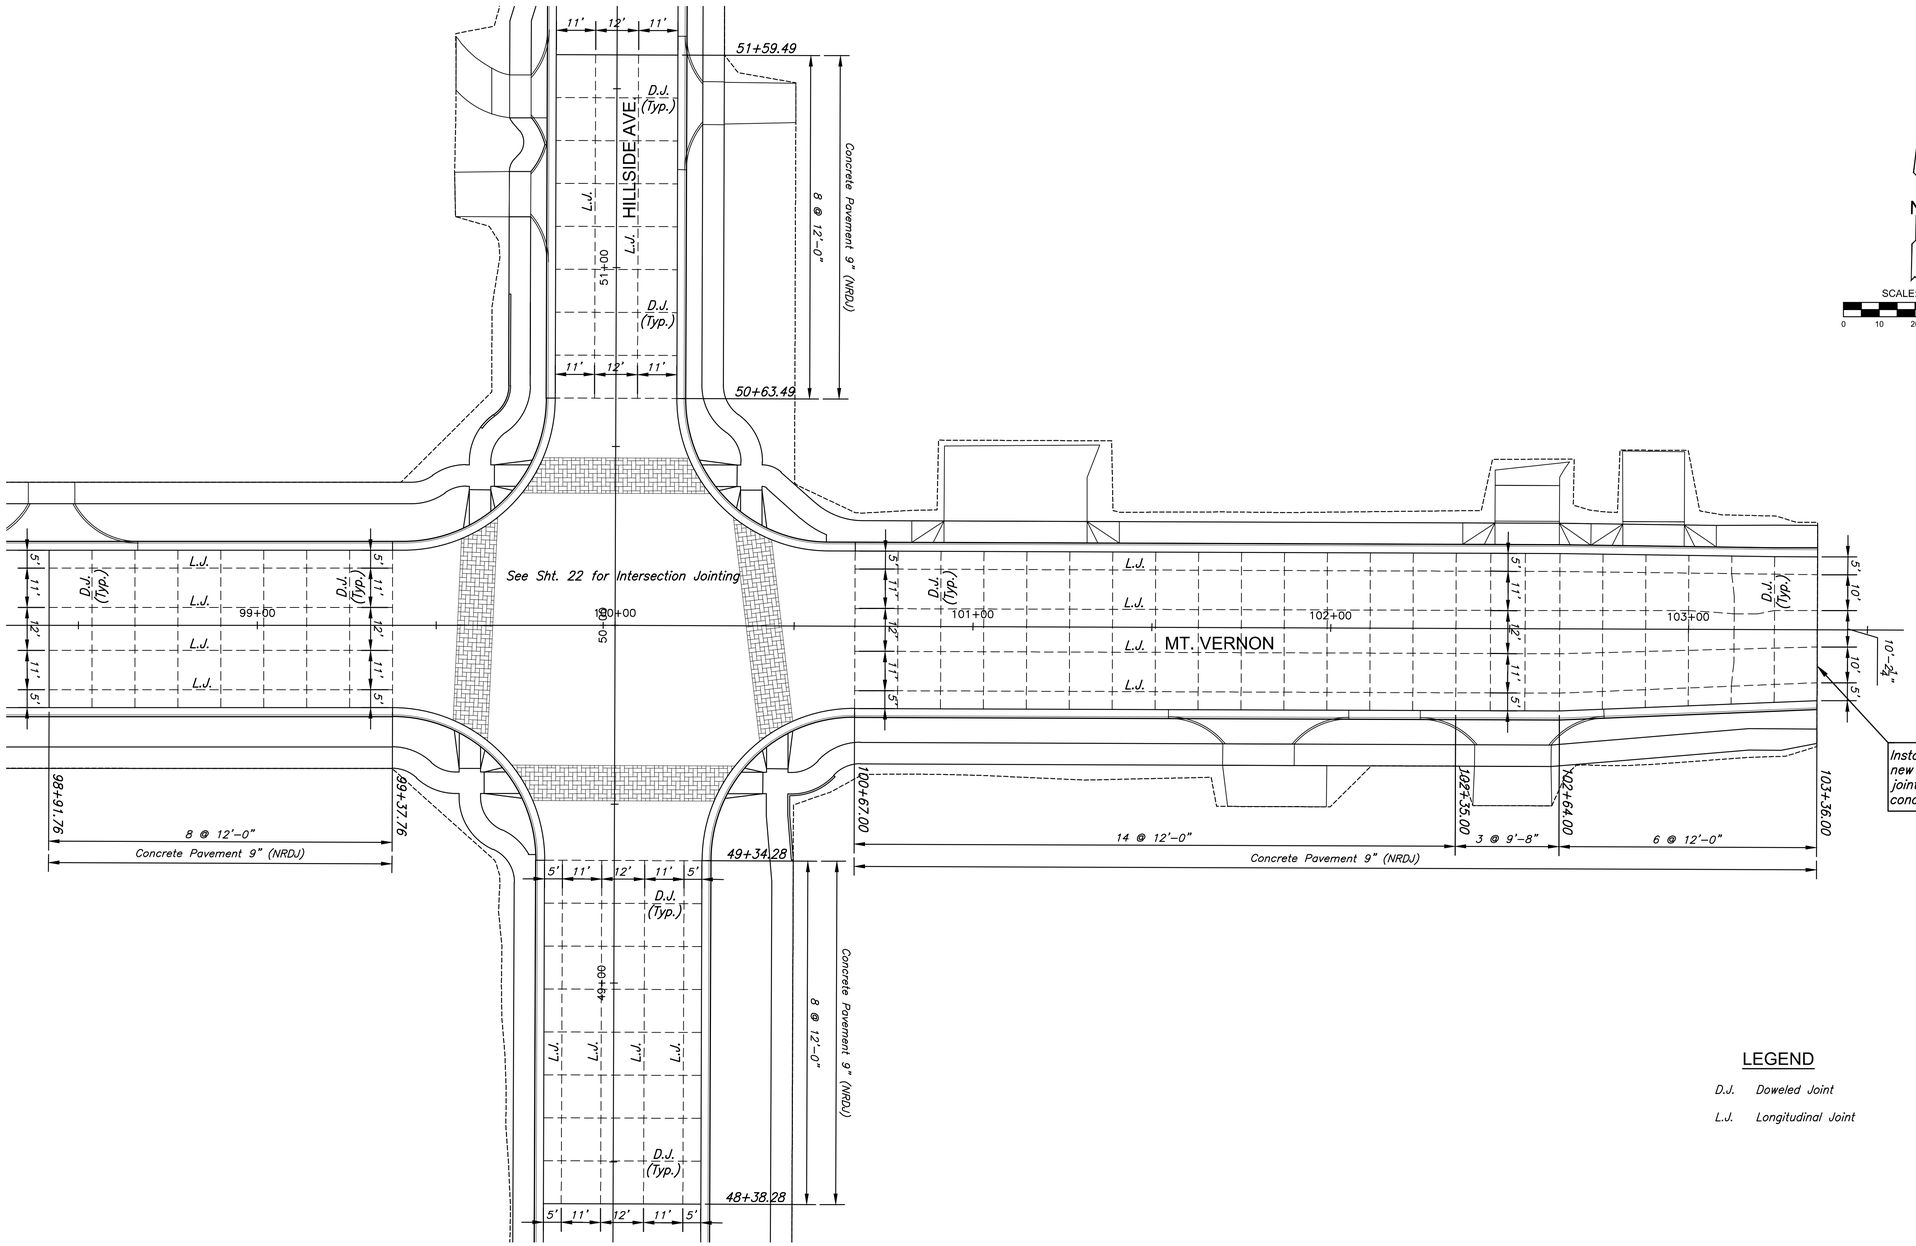

LEGEND

D.J. Doweled Joint

L.J. Longitudinal Joint

J:\PROJECTS\2016\16101\0151_MT. VERNON AND HILLSIDE_160151 CAD\SHTS\05 CIVIL\PAV\16151-EJ1.DWG

MKEC
Wichita, KS • 316-684-9600

STREET IMPROVEMENTS FOR

MT. VERNON & HILLSIDE INTERSECTION

PAVING PLANS

©2019
MKEC Engineering
All Rights Reserved
www.mkec.com
These drawings and their contents, including, but not limited to, all concepts, designs, & ideas are the exclusive property of MKEC Engineering (MKEC), and may not be used or reproduced in any way without the express consent of MKEC.

CONCRETE PAVING JOINTING PLAN

PROJECT NO.	472-85286
DATE	DATE
SCALE	1"=20'

DESIGNED	DRAWN	CHECKED
JRA	RAM	JRA

NO.	REVISION	DATE

SHEET NO.

24 OF 101

Sh. No. 24