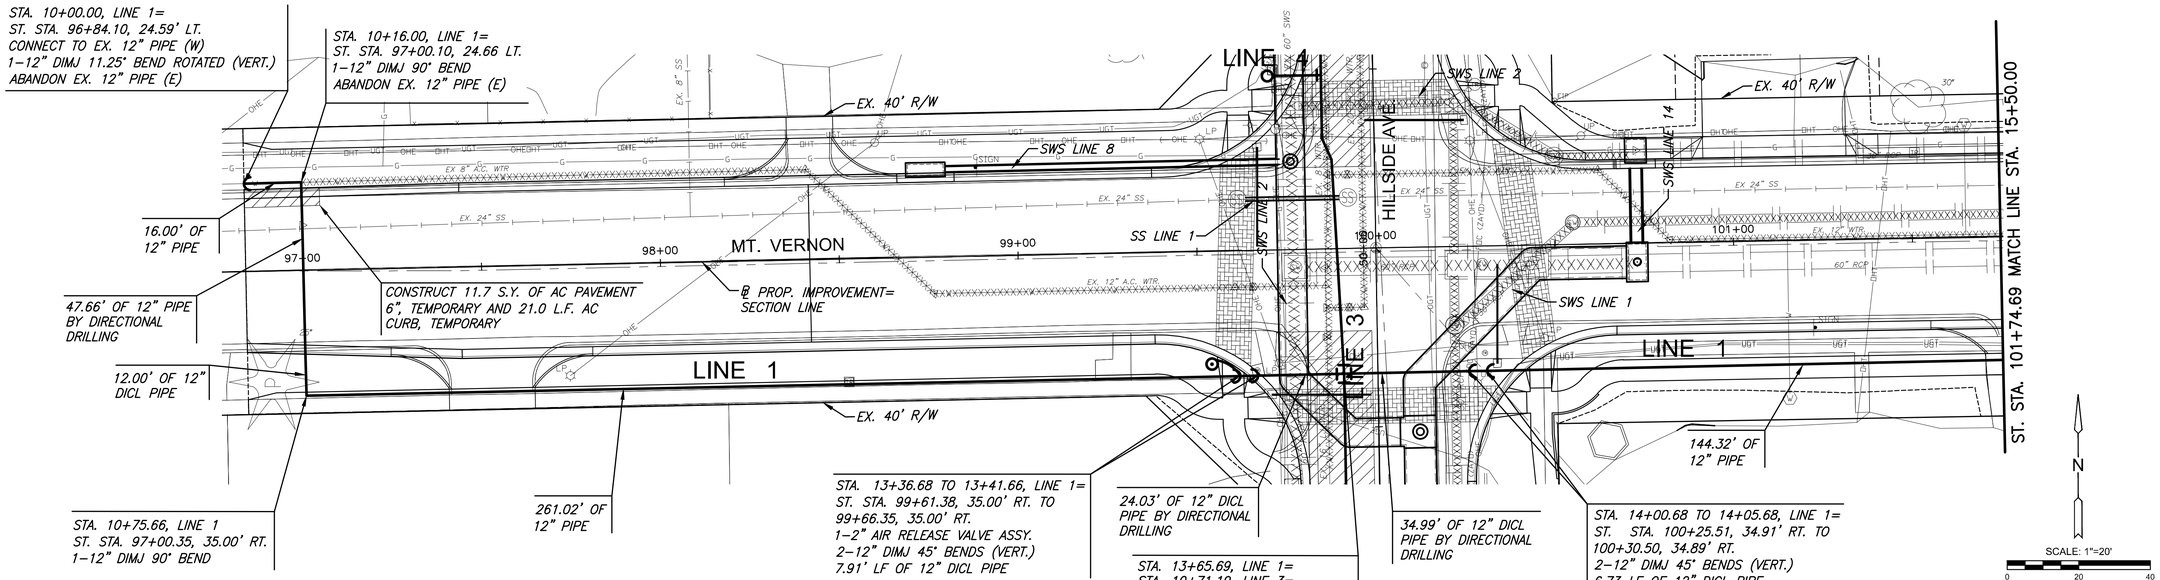

NOTE:
CONTRACTOR TO VERIFY LOCATION AND ELEVATION OF EXISTING WATER LINE PRIOR TO CONSTRUCTION.

PLAN WATER LINE 1

PROFILE WATER LINE 1

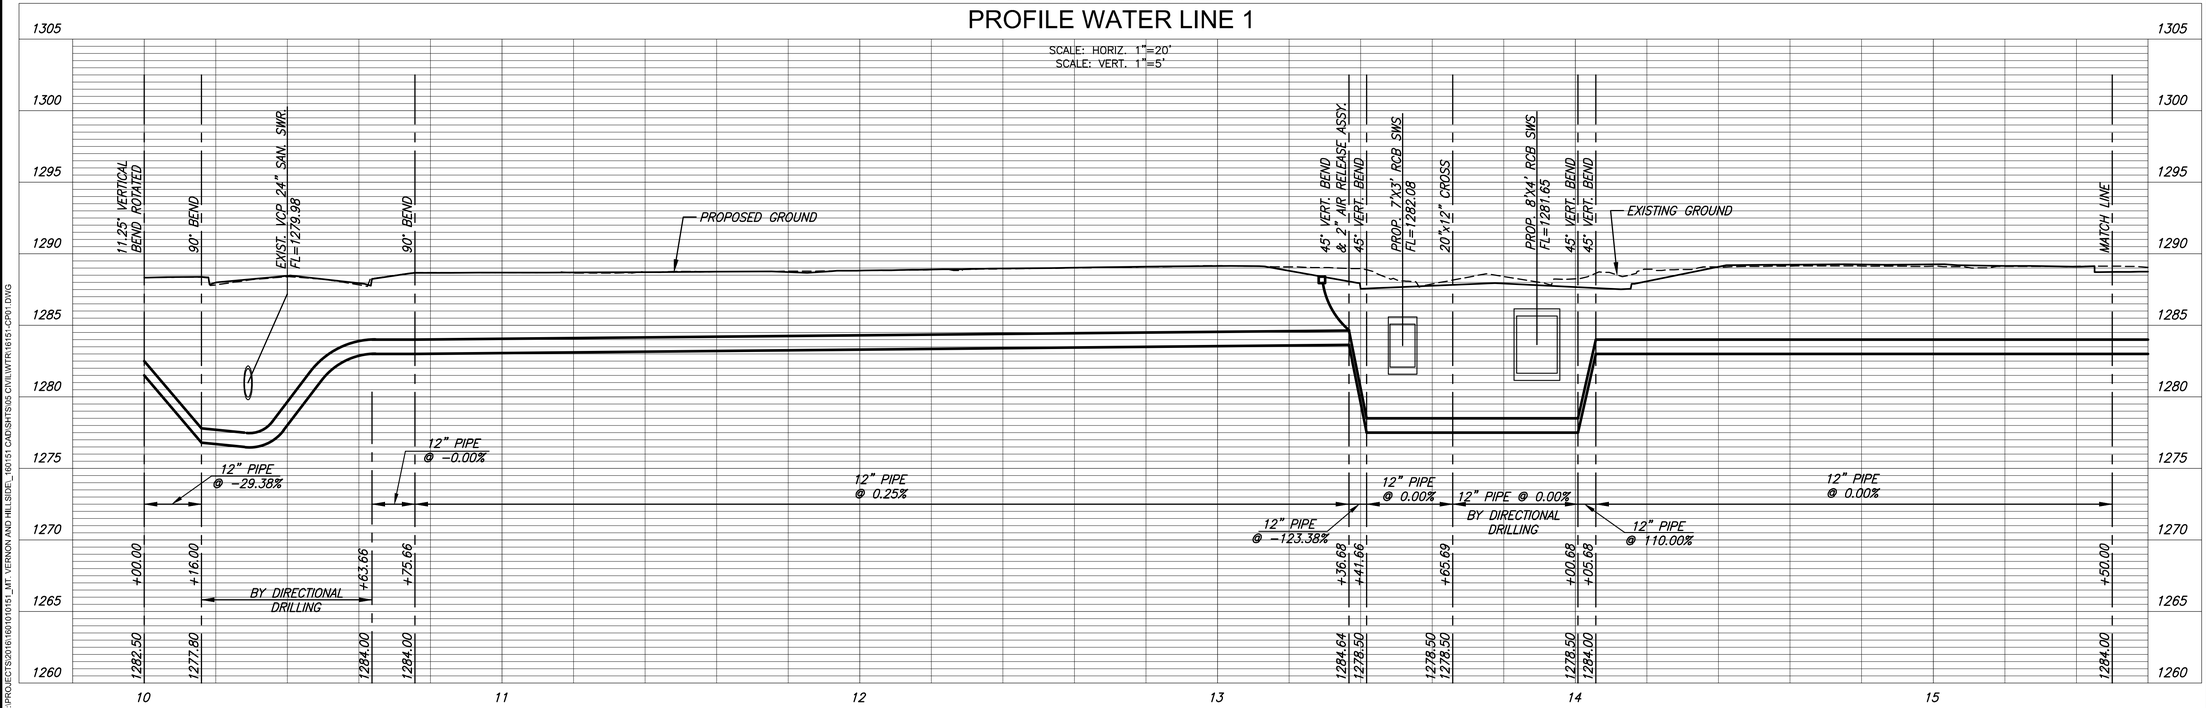

MKEC
Wichita, KS • 316-684-9600

STREET IMPROVEMENTS FOR

MT. VERNON & HILLSIDE INTERSECTION

PAVING PLANS

©2019
MKEC Engineering
All Rights Reserved
www.mkec.com
These drawings and their contents, including, but not limited to, all concepts, designs, & ideas are the exclusive property of MKEC Engineering (MKEC), and may not be used or reproduced in any way without the express consent of MKEC.

WATER LINE 1
PLAN & PROFILE

PROJECT NO.	472-85286
DATE	DATE
SCALE	AS NOTED

DESIGNED	DRAWN	CHECKED
JTC	DM	JRA

NO.	REVISION	DATE

SHEET NO.
43 OF 101

Sh. No. 43

PLOTTED: Wednesday, April 17, 2019 @ 02:49PM
J:\PROJECTS\2016\160101\0151_MT. VERNON AND HILLSIDE_160151 CAD\SHTS\05 CIVIL\WTR\16151-CP01.DWG