Notes:

1. All curb offsets are measured from the centerline to the back of curb.
2. Contractor shall grade the areas around the concrete flumes to drain as indicated, and to provide positive drainage away from Chateau Street. No culvert pipe is required at this street crossing.

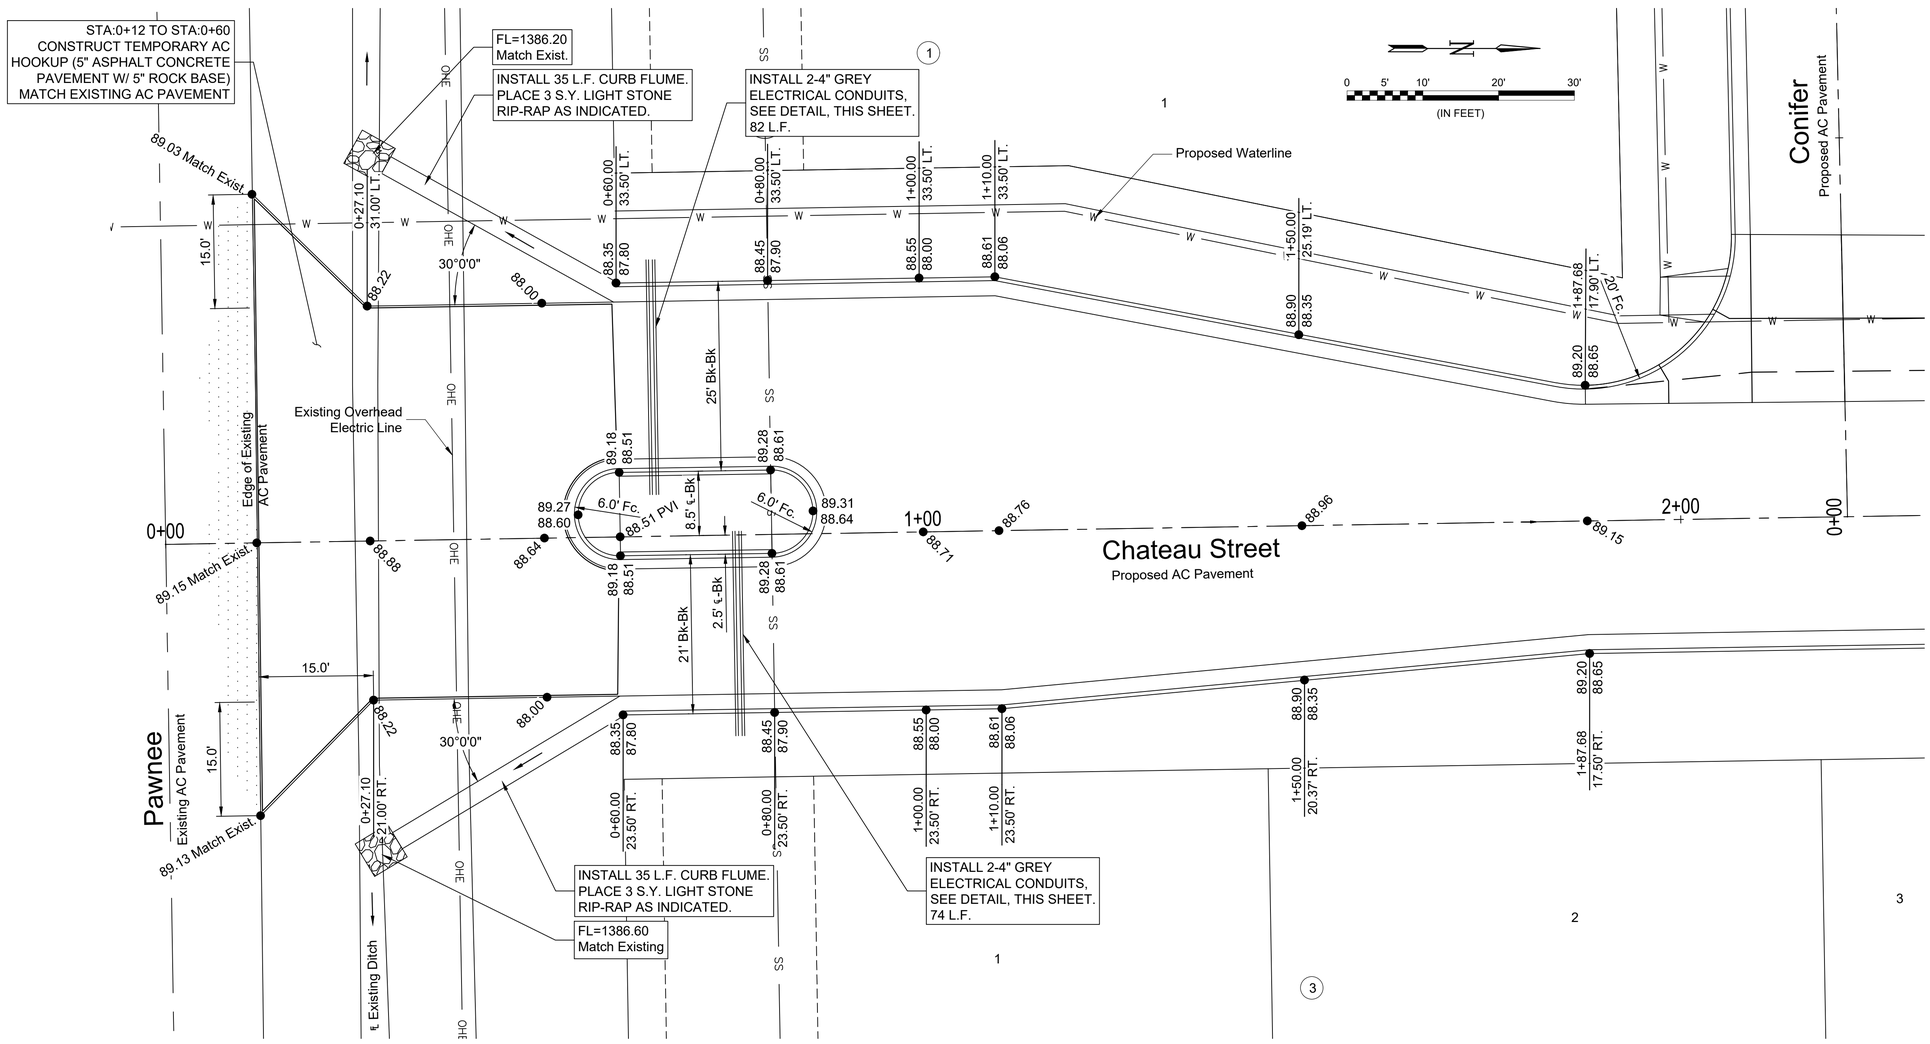

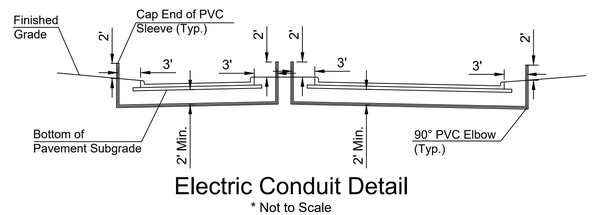

Electric Conduit Detail
* Not to Scale

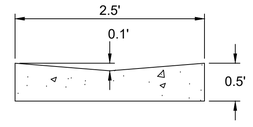

Concrete Flume Detail
Not to Scale

© 2019 GARVER, LLC
THIS DOCUMENT, ALONG WITH THE IDEAS AND DESIGNS CONVEYED HEREIN, SHALL BE CONSIDERED INSTRUMENTS OF PROFESSIONAL SERVICE AND ARE PROPERTY OF GARVER, LLC. ANY USE, REPRODUCTION, OR DISTRIBUTION OF THIS DOCUMENT, ALONG WITH THE IDEAS AND DESIGN CONTAINED HEREIN, IS PROHIBITED UNLESS AUTHORIZED IN WRITING BY GARVER, LLC OR EXPLICITLY ALLOWED IN THE GOVERNING PROFESSIONAL SERVICES AGREEMENT FOR THIS WORK.

CHRISTOPHER MICHAEL BOTHWELL LICENSED 11631 07/05/19 KANSAS PROFESSIONAL ENGINEER

REV.	DATE	DESCRIPTION	BY

CITY OF WICHITA
WICHITA, KANSAS

CEDAR CREEK ADD, PHASE 1

Entryway Grading

JOB NO.: 18266039
DATE: April 2019
DESIGNED BY: CMB
DRAWN BY: CDJ

BAR IS ONE INCH ON ORIGINAL DRAWING
0 1"
IF NOT ONE INCH ON THIS SHEET, ADJUST SCALES ACCORDINGLY.

DRAWING NUMBER

SHEET NUMBER 15 OF 26

File: L:\2018\18266039 - Cedar Creek Phase 1\Drawings\C3D\Paving\Grading.dwg Last Save: 7/5/2019 9:51 AM Last saved by: CDJurey
Last plotted by: Jurey, Caleb D Plot Style: ---- Plot Scale: 1:2.5849 Plot Date: 7/8/2019 9:42 AM Plotter used: None