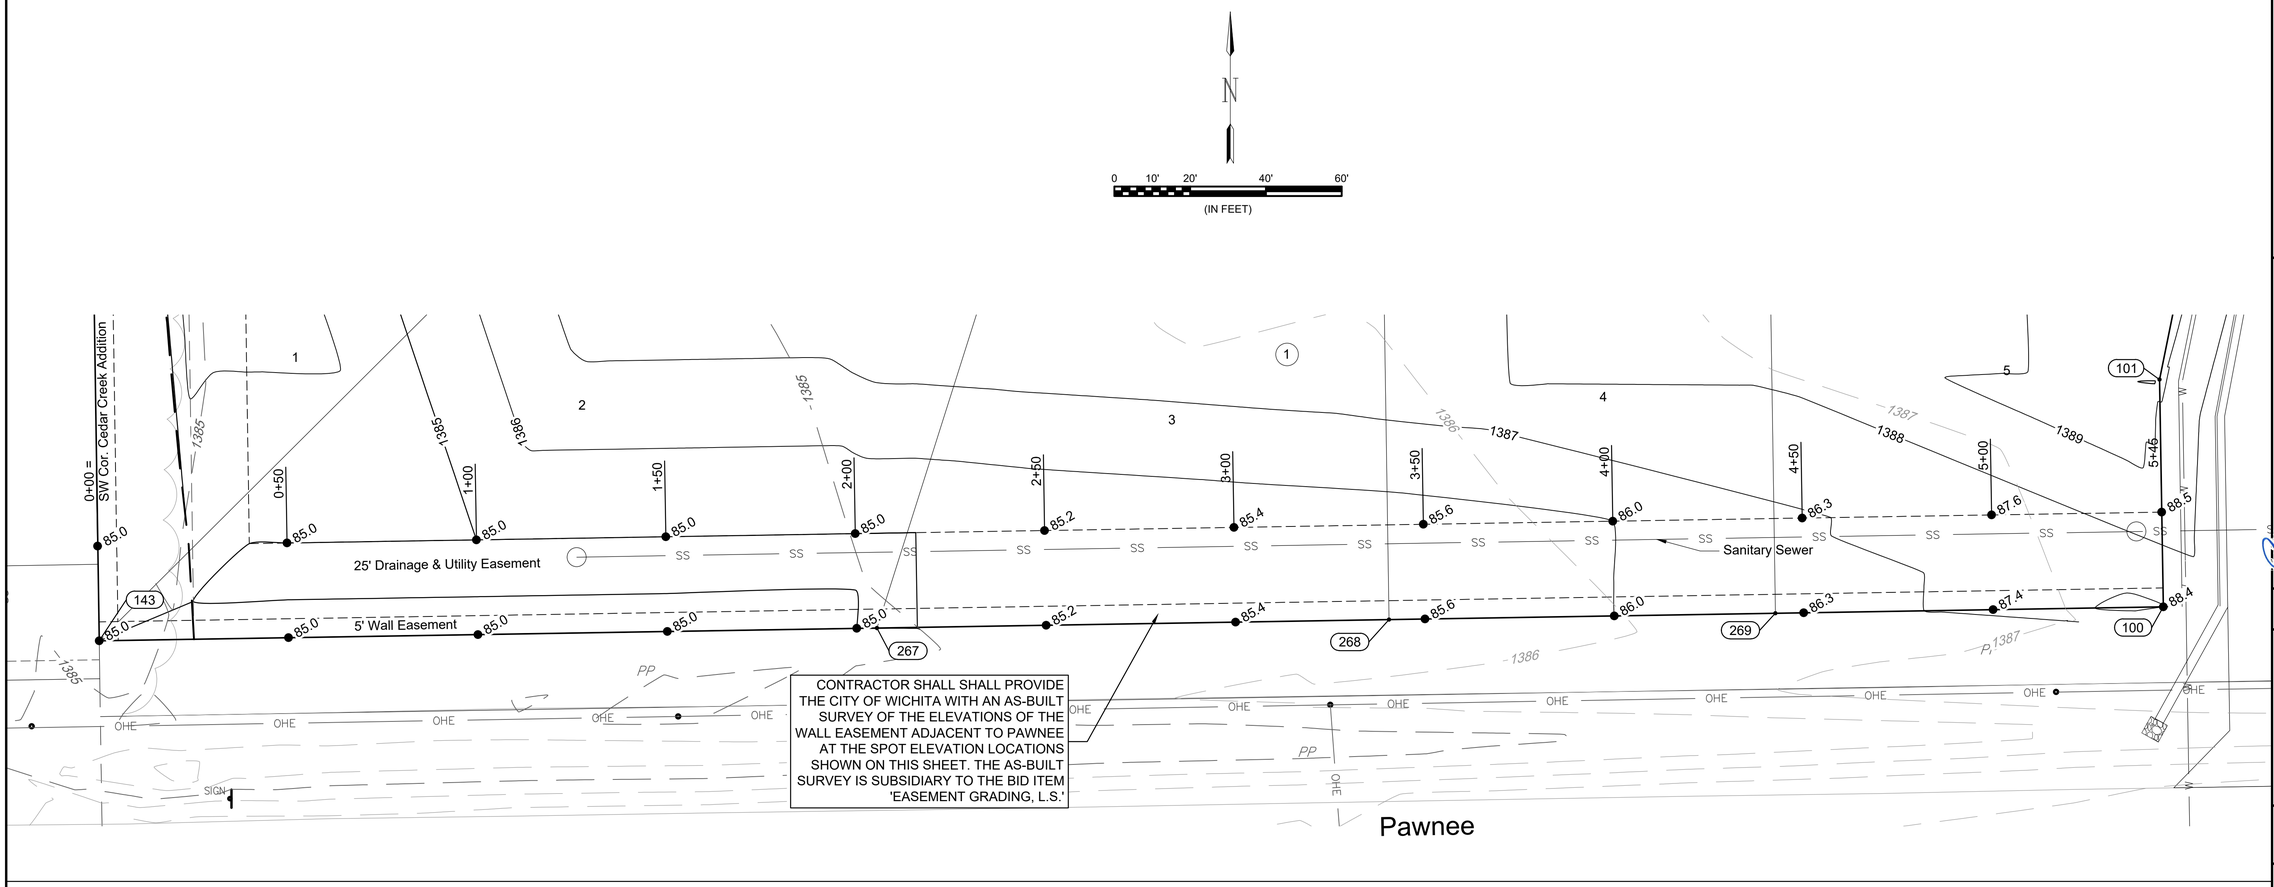

Note:
Bubbled points are for grading. Coordinates and descriptions can be found on sheets 32A - 32C of the Drainage plans. These plans are available upon request.

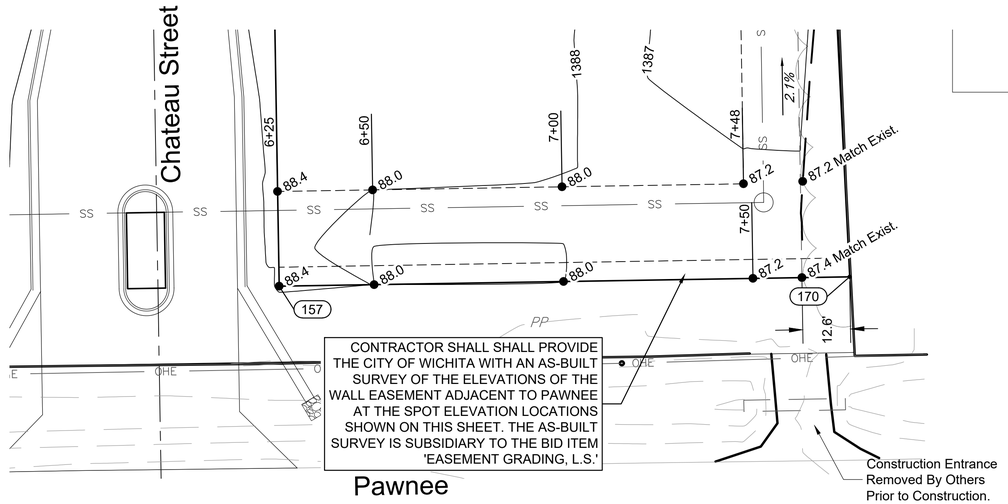

© 2019 GARVER, LLC
THIS DOCUMENT, ALONG WITH THE IDEAS AND DESIGNS CONVEYED HEREIN, SHALL BE CONSIDERED INSTRUMENTS OF PROFESSIONAL SERVICE AND ARE PROPERTY OF GARVER, LLC. ANY USE, REPRODUCTION, OR DISTRIBUTION OF THIS DOCUMENT, ALONG WITH THE IDEAS AND DESIGN CONTAINED HEREIN, IS PROHIBITED UNLESS AUTHORIZED IN WRITING BY GARVER, LLC OR EXPLICITLY ALLOWED IN THE GOVERNING PROFESSIONAL SERVICES AGREEMENT FOR THIS WORK.

CHRISTOPHER MICHAEL BOWM LICENSED 11631 07/05/19 KANSAS PROFESSIONAL ENGINEER

REV.	DATE	DESCRIPTION	BY

CITY OF WICHITA
WICHITA, KANSAS

CEDAR CREEK ADD, PHASE 1

Pawnee Easement Detailed Grading

JOB NO.: 18266039
DATE: April 2019
DESIGNED BY: CMB
DRAWN BY: CDJ

BAR IS ONE INCH ON ORIGINAL DRAWING
0 1"
IF NOT ONE INCH ON THIS SHEET, ADJUST SCALES ACCORDINGLY.

DRAWING NUMBER

SHEET NUMBER 15A OF 26

File: L:\2018\18266039 - Cedar Creek Phase 1\Drawings\C3D\Paving\Easement Grading.dwg Last Save: 7/8/2019 8:39 AM Last saved by: CDJurey
Last plotted by: Jurey, Caleb D. Plot Style: ---- Plot Scale: 1:2.5849 Plot Date: 7/8/2019 9:44 AM Plotter used: None