
## Subdivision Bench Marks

| No. | Street and Station | From CL | Description | Elevation |
|---|---|---|---|---|
| 4 | Rita Sta 0+50 | 17' Lt | Top of N curb of Rita at W lot line Lot 1 Block 1 | |

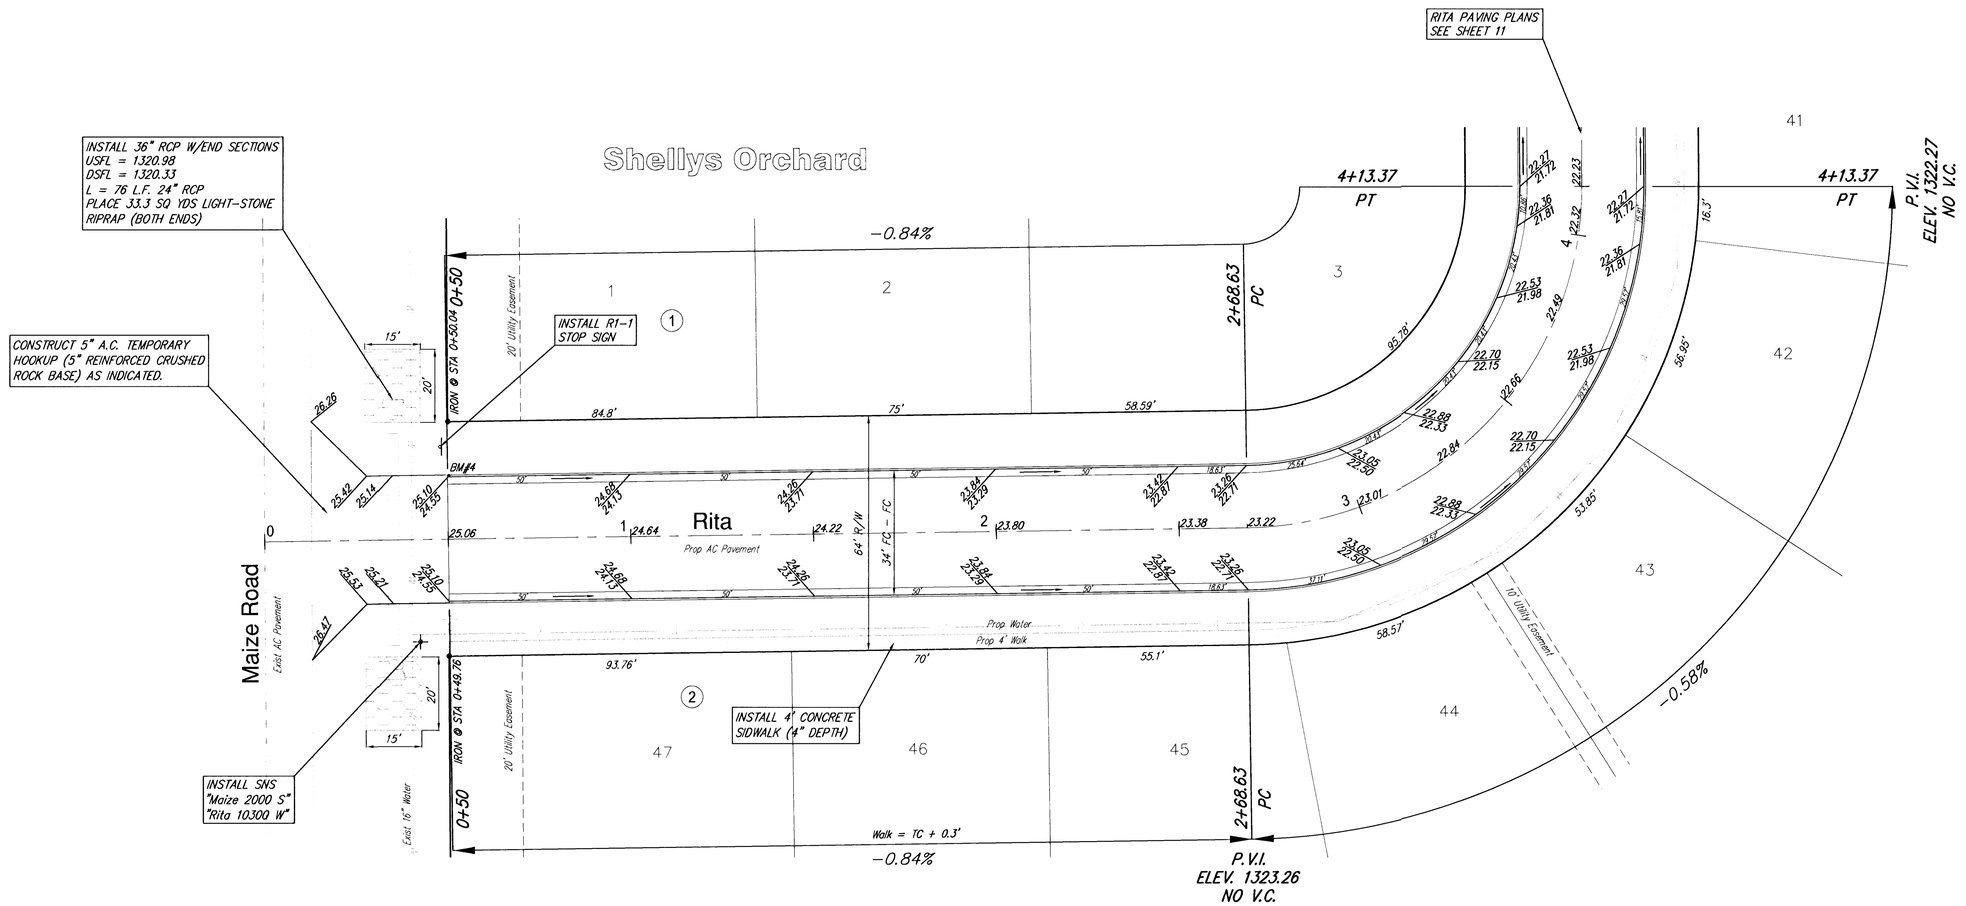


SCALE 1" = 20'
IRON = ●

SHELLYS ORCHARD ADDITION
RITA
WICHITA, KANSAS


Ruggles & Bohm, P.A.
Engineering, Surveying, Land Planning
924 North Main
Wichita, Kansas 67203
www.rbkansas.com
(316) 264-8008
(316) 264-4621 fax
E-mail: info@rbkansas.com


| | |
|---|---|
| DESIGN | CMB |
| DRAWN | EJG |
| REVIEW | |
| UTILITY | |
| DATE | June 16, 2003 |
| RB JOB | 2333E |
| SHEET | 9 |
| OF | 30 |
| DRAWING FILE | 2333E Paving {Rita 01} |
| PROJECT NUMBER | 472-83783 |