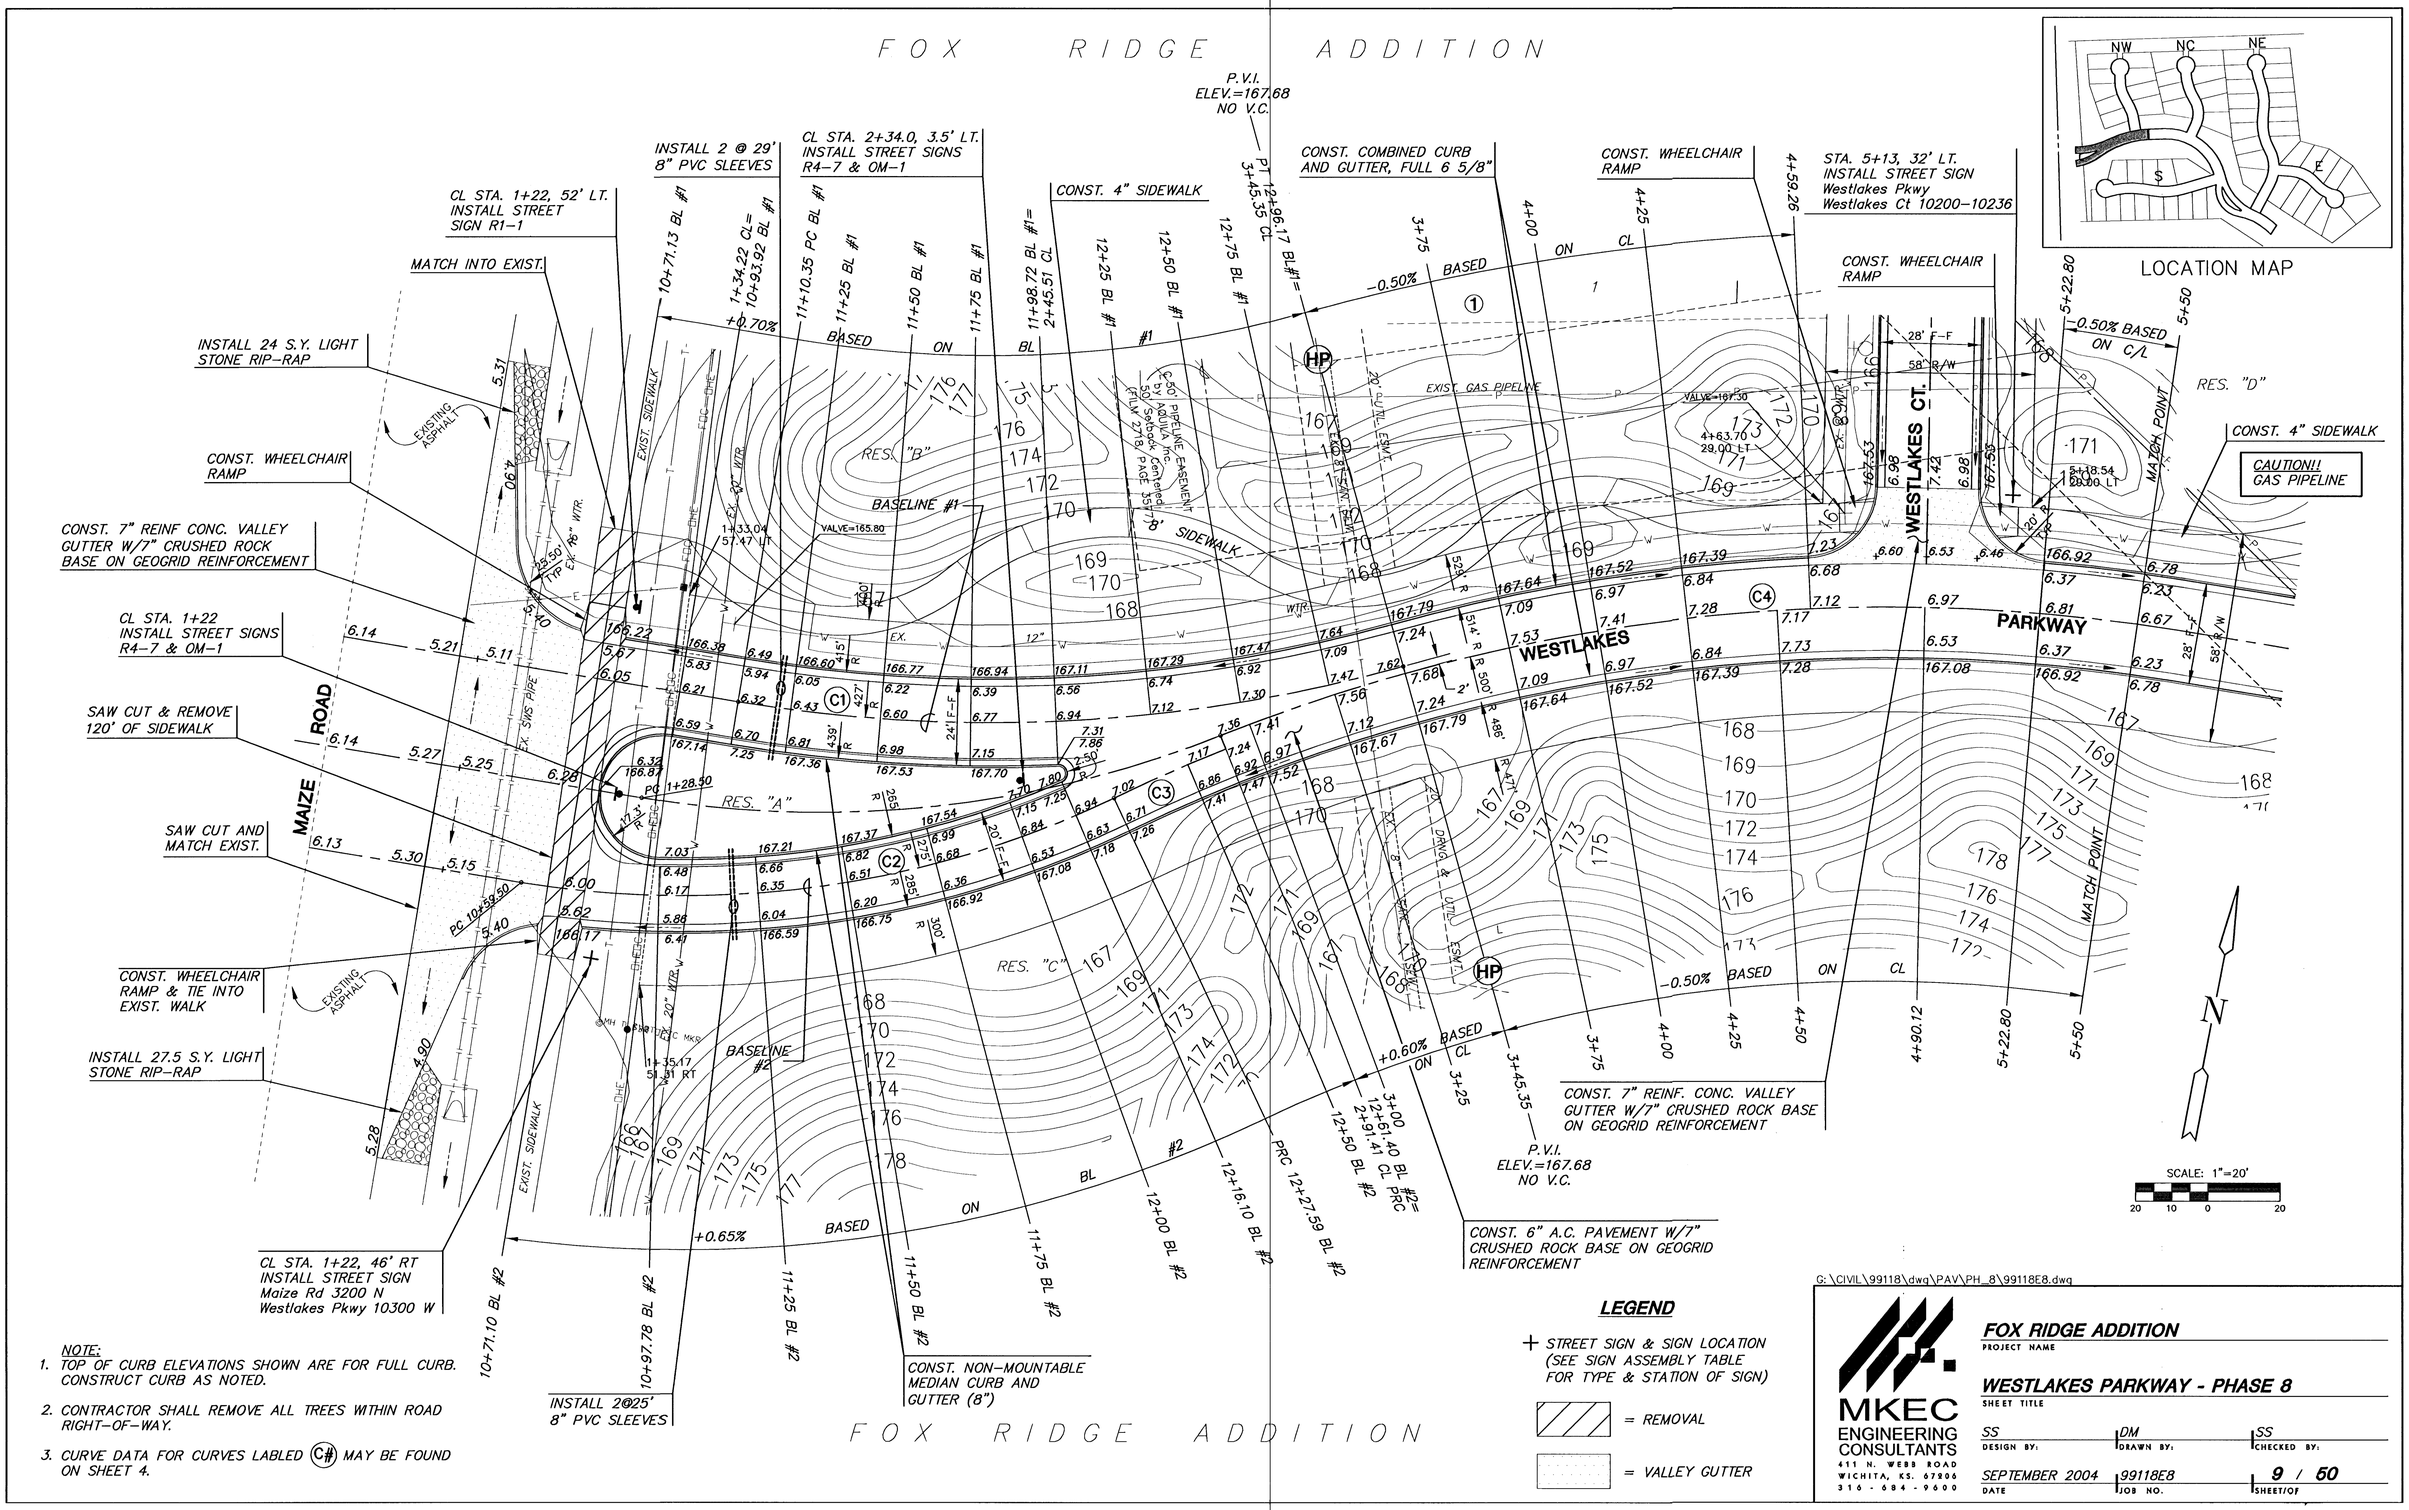

NOTE:

1. TOP OF CURB ELEVATIONS SHOWN ARE FOR FULL CURB. CONSTRUCT CURB AS NOTED.
2. CONTRACTOR SHALL REMOVE ALL TREES WITHIN ROAD RIGHT-OF-WAY.
3. CURVE DATA FOR CURVES LABLED (C#) MAY BE FOUND ON SHEET 4.

G:\CIVIL\99118\dwg\PAV\PH_8\99118E8.dwg

MKEC ENGINEERING CONSULTANTS
411 N. WEBB ROAD
WICHITA, KS. 67206
316 - 684 - 9600

FOX RIDGE ADDITION (PROJECT NAME)		
WESTLAKES PARKWAY - PHASE 8 (SHEET TITLE)		
SS (DESIGN BY:)	DM (DRAWN BY:)	SS (CHECKED BY:)
SEPTEMBER 2004 (DATE)	99118E8 (JOB NO.)	9 / 50 (SHEET/OF)