PLOTTED: Tuesday, July 30, 2019 @ 11:25AM

SUBDIVISION BENCH MARKS				
NO.	STREET AND STATION	FROM CL	DESCRIPTION	ELEVATIONS
1	CANYON, STA. 27+29.54	14.5' RT.	TOP OF CURB AT EXISTING FIRE HYDRANT	

NOTE: CONTRACTOR SHALL INSTALL SUBDIVISION BENCH MARKS ("FLAT SURVEY MARKERS NO. 8134–08 3" TOP DIAMETER" PROVIDED BY KANSAS BLUE PRINT CO., INC.) COSTS TO BE CONSIDERED SUBSIDIARY TO CONSTRUCTION OF COMBINED CURB AND GUTTER.

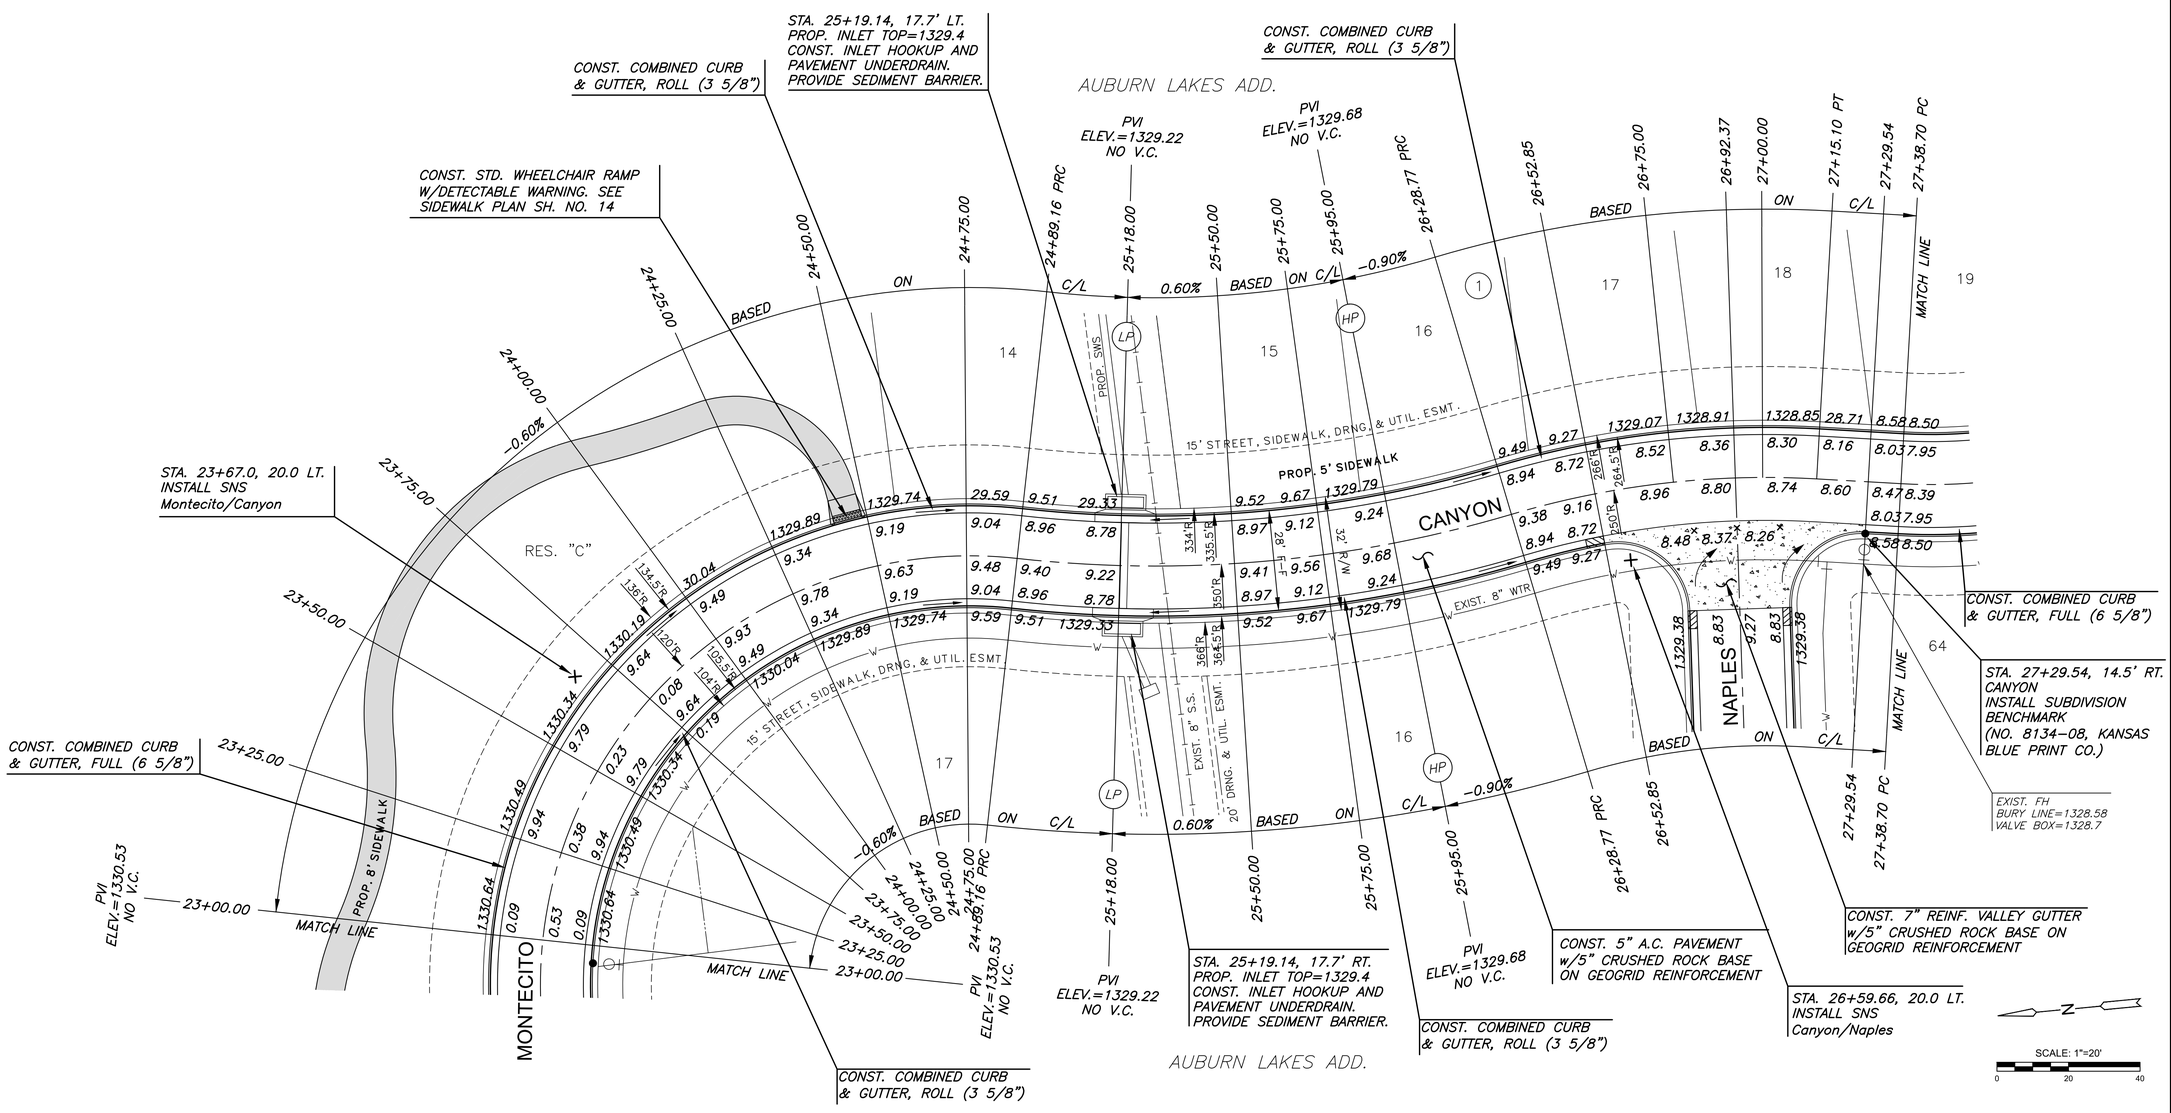

NOTES:
1. TOP OF CURB ELEVATIONS SHOWN ARE FOR FULL CURB. CONSTRUCT CURB AND GUTTER AS NOTED.
2. PVC SLEEVES TO BE BURIED AT A DEPTH OF 3' TO TOP OF SLEEVE, MINIMUM.

LEGEND

STREET SIGN & SIGN LOCATION (SEE SIGN ASSEMBLY TABLE FOR TYPE & STATION OF SIGN)

5' TRANSITION FROM FULL TO ROLL CURB

MKEC
Wichita, KS • 316-684-9600

PAVING & INCIDENTAL DRAINAGE FOR

AUBURN LAKES ADDITION

PHASE 2

©2019
MKEC Engineering
All Rights Reserved
www.mkec.com
These drawings and their contents, including, but not limited to, all concepts, designs, & ideas are the exclusive property of MKEC Engineering (MKEC), and may not be used or reproduced in any way without the express consent of MKEC.

CANYON

PROJECT NO.	472-85328
DATE	JULY 2019
SCALE	1" = 20'

DESIGNED	DRAWN	CHECKED
DFL	JWC	GJA

NO.	REVISION	DATE

SHEET NO.
09 OF 38

J:\PROJECTS\2016\16016101221_PERFECTION_AUBURN_LAKES_16221 CAD\SHTS\05 CIVIL\PAVP\PHASE 2\16221-05-5201-PH2.DWG