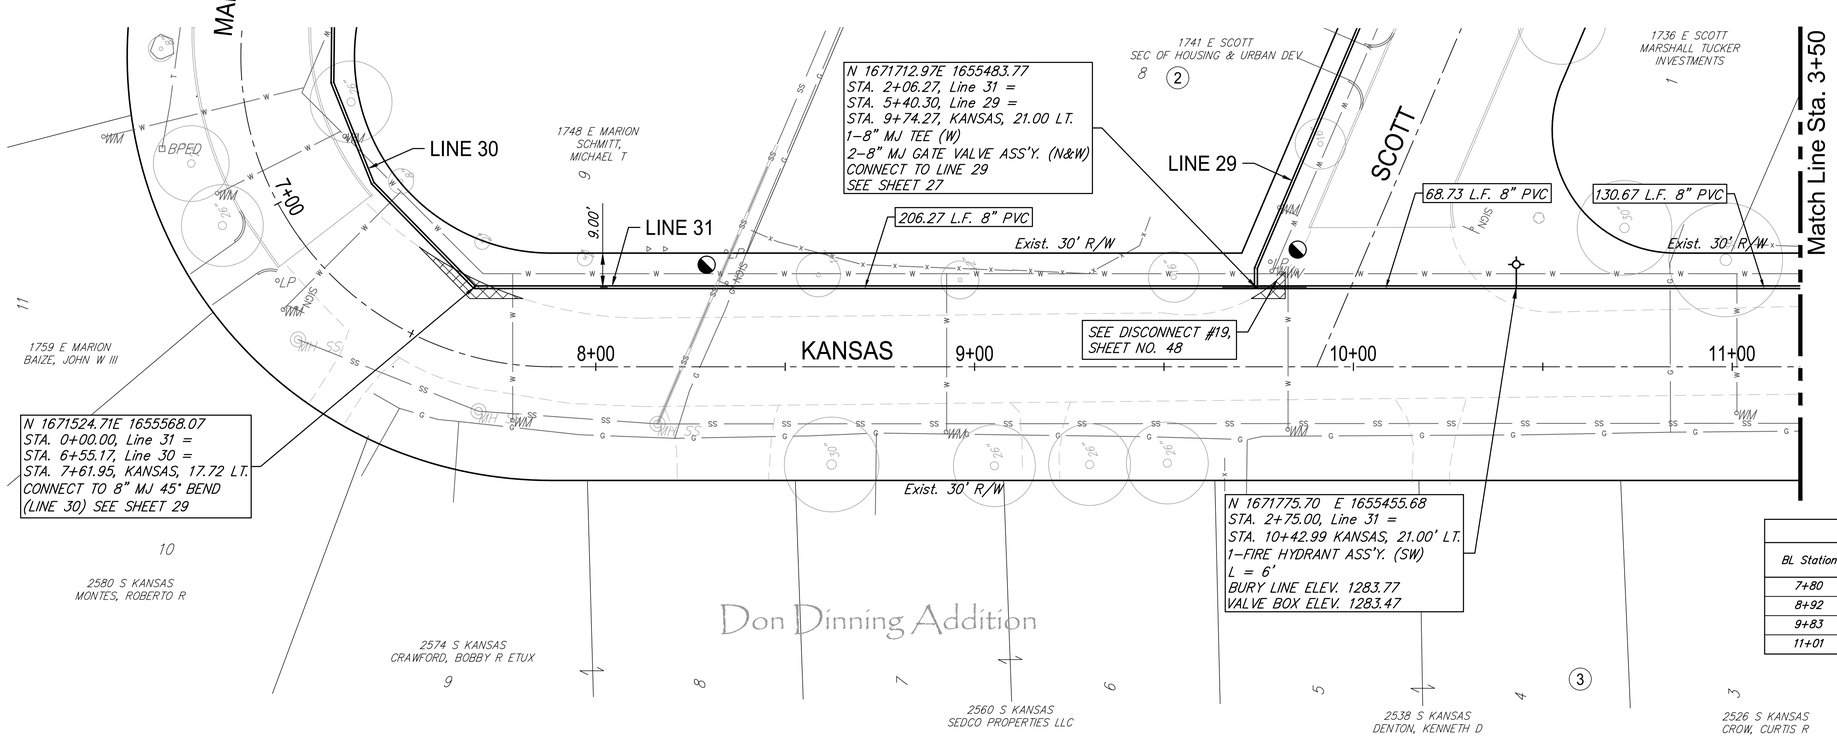

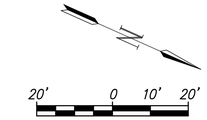

Contractor to coordinate with Westar to support pole during construction.

Existing Gravel to be Removed and Replaced as necessary for construction. No additional pay shall be made for this work, Subsidiary to other pay items.

Existing Pavement, Curb and Gutter to be Removed and Replaced as necessary for construction. No additional pay shall be made for this work, Subsidiary to other pay items.

WATER METER SUMMARY

BL Station	Lt./Rt.	Service (Long or Short)	Address	As Built
7+80	Rt.	Long	2574 S KANSAS	
8+92	Rt.	Long	2560 S KANSAS	
9+83	Rt.	Long	2538 S KANSAS	
11+01	Rt.	Long	2526 S KANSAS	

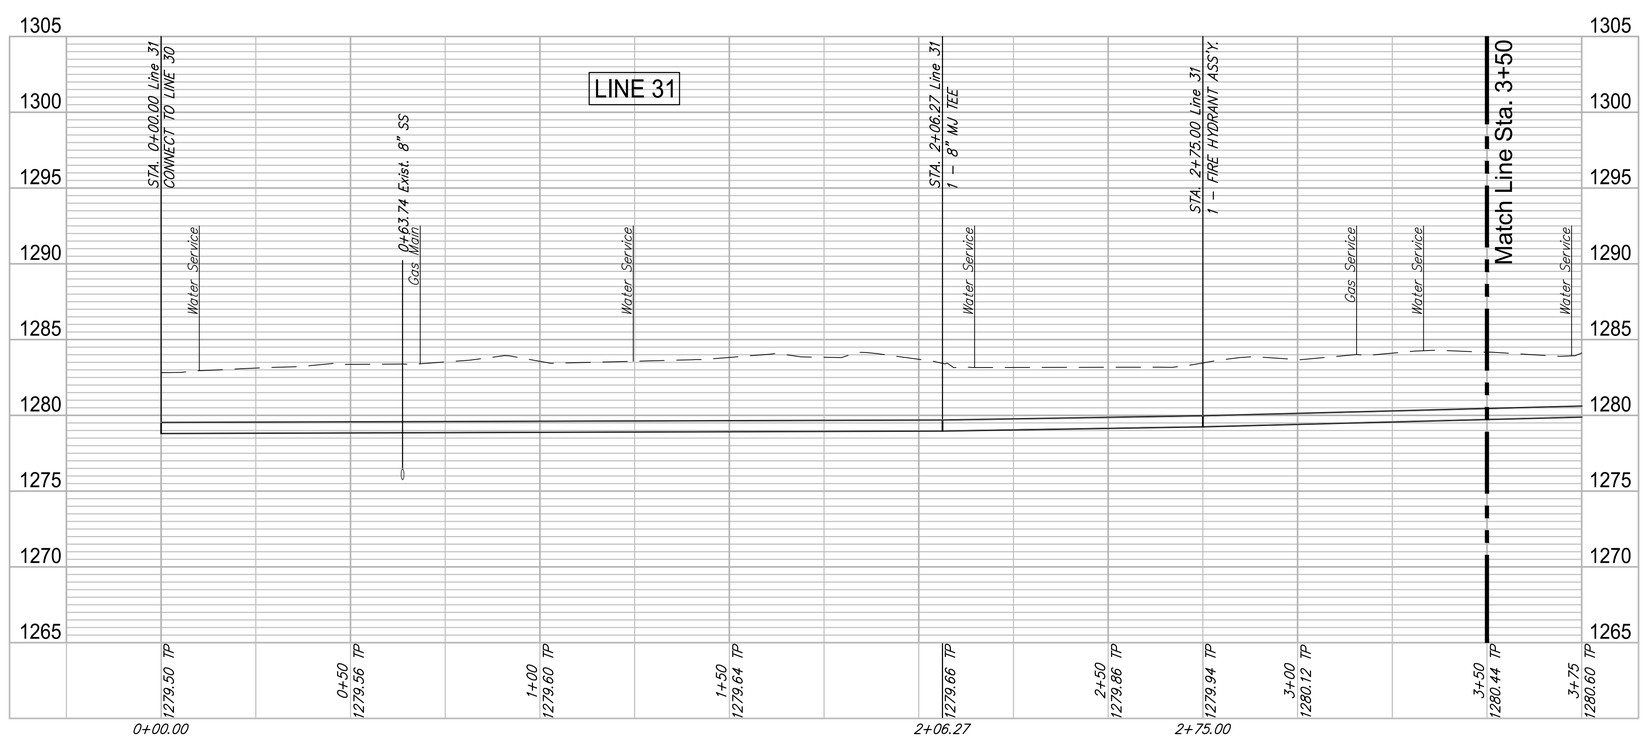

GARVER
8500 MAIN
WICHITA, KS 67203
316-264-8008
WWW.GARVERUSA.COM

REVIEW 5-24-2017
DATE 4/2/2018
DESIGN CMB / RA
DRAWN DRS / RA
PROJECT NUMBER 448-90721
DRAWING FILE 4701W Engineering Base Area 2

ROSE MARIE WATER - Part B
Kansas - Line 31 (1 of 2)
Wichita, Kansas

GARVER JOB 16264701
SHEET 30 OF 53

(c) Copyright 2018, Garver