SCALE
50' 0 50' 100'

STATE	PROJECT NO.	YEAR	SHEET NO.	TOTAL SHEETS
KANSAS	87 N-0684-01	2019	41	109

DATE	BY	
		REFERENCES NOTED
		REFERENCES CHECKED

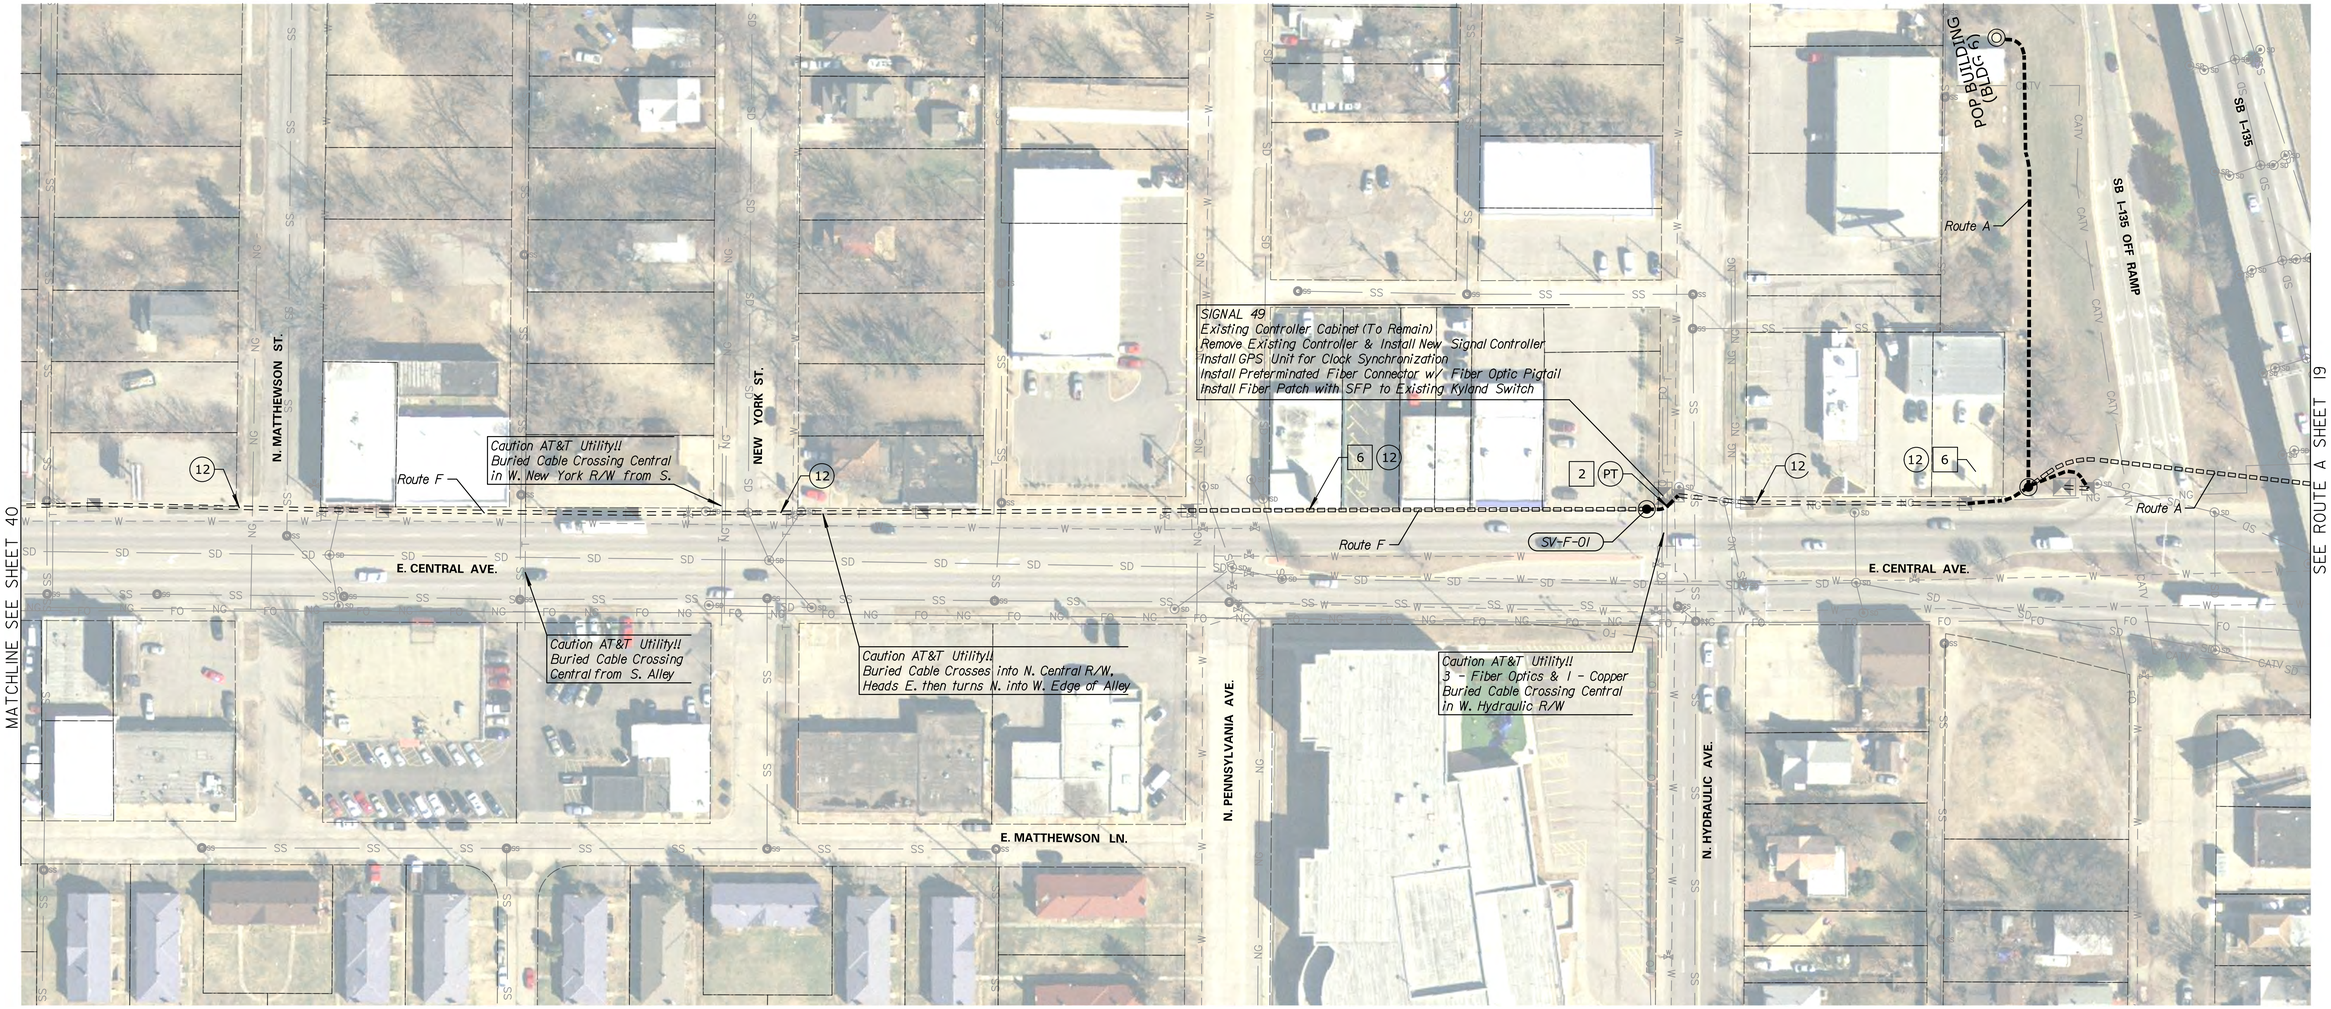

NOTES:
DEVICE & CONDUIT SYMBOLOGY ON PLAN SHEET IS NOT SHOWN TO SCALE FOR PLAN CLARITY. DO NOT SCALE LOCATIONS FROM PLAN SHEET. EXISTING UTILIITES & STRUCTURES ON PLAN SHEET MAY DIFFER FROM FIELD CONDITIONS & SHALL BE VERIFIED PRIOR TO ANY EXCAVATION OR CONSTRUCTION ACTIVITIES.

FOR FIBER SCHEMATIC & SPLICING DETAILS, SEE SHEETS 52-64

KANSAS DEPARTMENT OF TRANSPORTATION

FIBER OPTIC CONDUIT

ROUTE F

Drawn By : Road Plotted : 7/23/2019
File : c:\transystems\pw_localltransyscorp-pw1\ccbanka\d0643930\C-FBR-M0F-102.dgn