STATE	PROJECT NO.	YEAR	SHEET NO.	TOTAL SHEETS
KANSAS	87 N-0684-01	2019	69	109

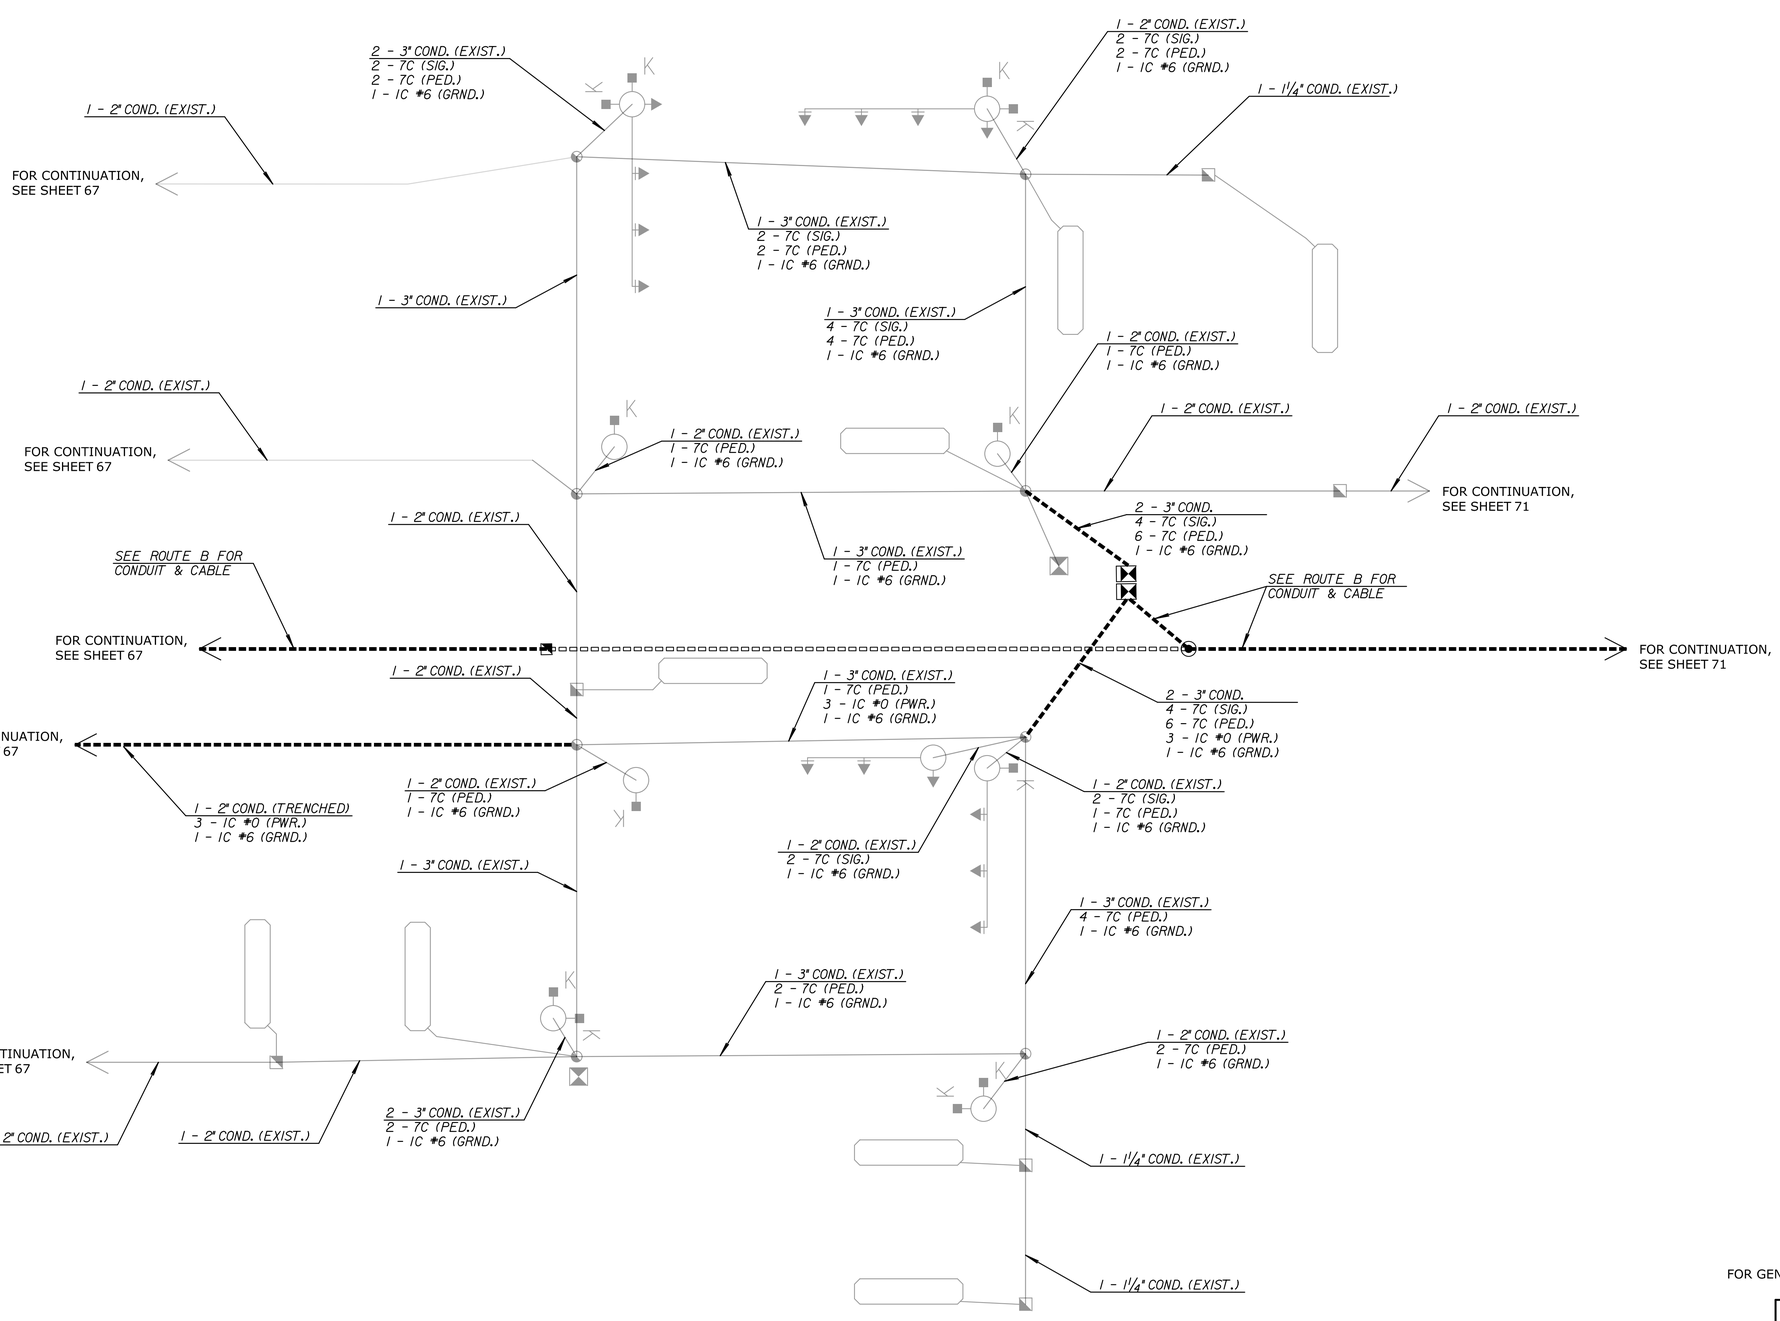

FOR GENERAL NOTES, LEGEND AND QUANTITES, SEE SHEET 65

KANSAS DEPARTMENT OF TRANSPORTATION

MARKET ST. & KELLOGG DR.

SIGNAL WIRING DIAGRAM

DATE	BY	
		REFERENCES NOTED
		REFERENCES CHECKED

Drawn By : Road
Plotted : 7/23/2019
File : c:\transystems\pw_local\transyscorp-pw1\ccbanka\d0643930\C-SIG-M0A-602.dgn