Plotted : 10/3/2019 2:17:14 PM File : T:\35838A-COW_HarryStBridge\Cadd\Sheets\Traffic\838MARK01.dgn

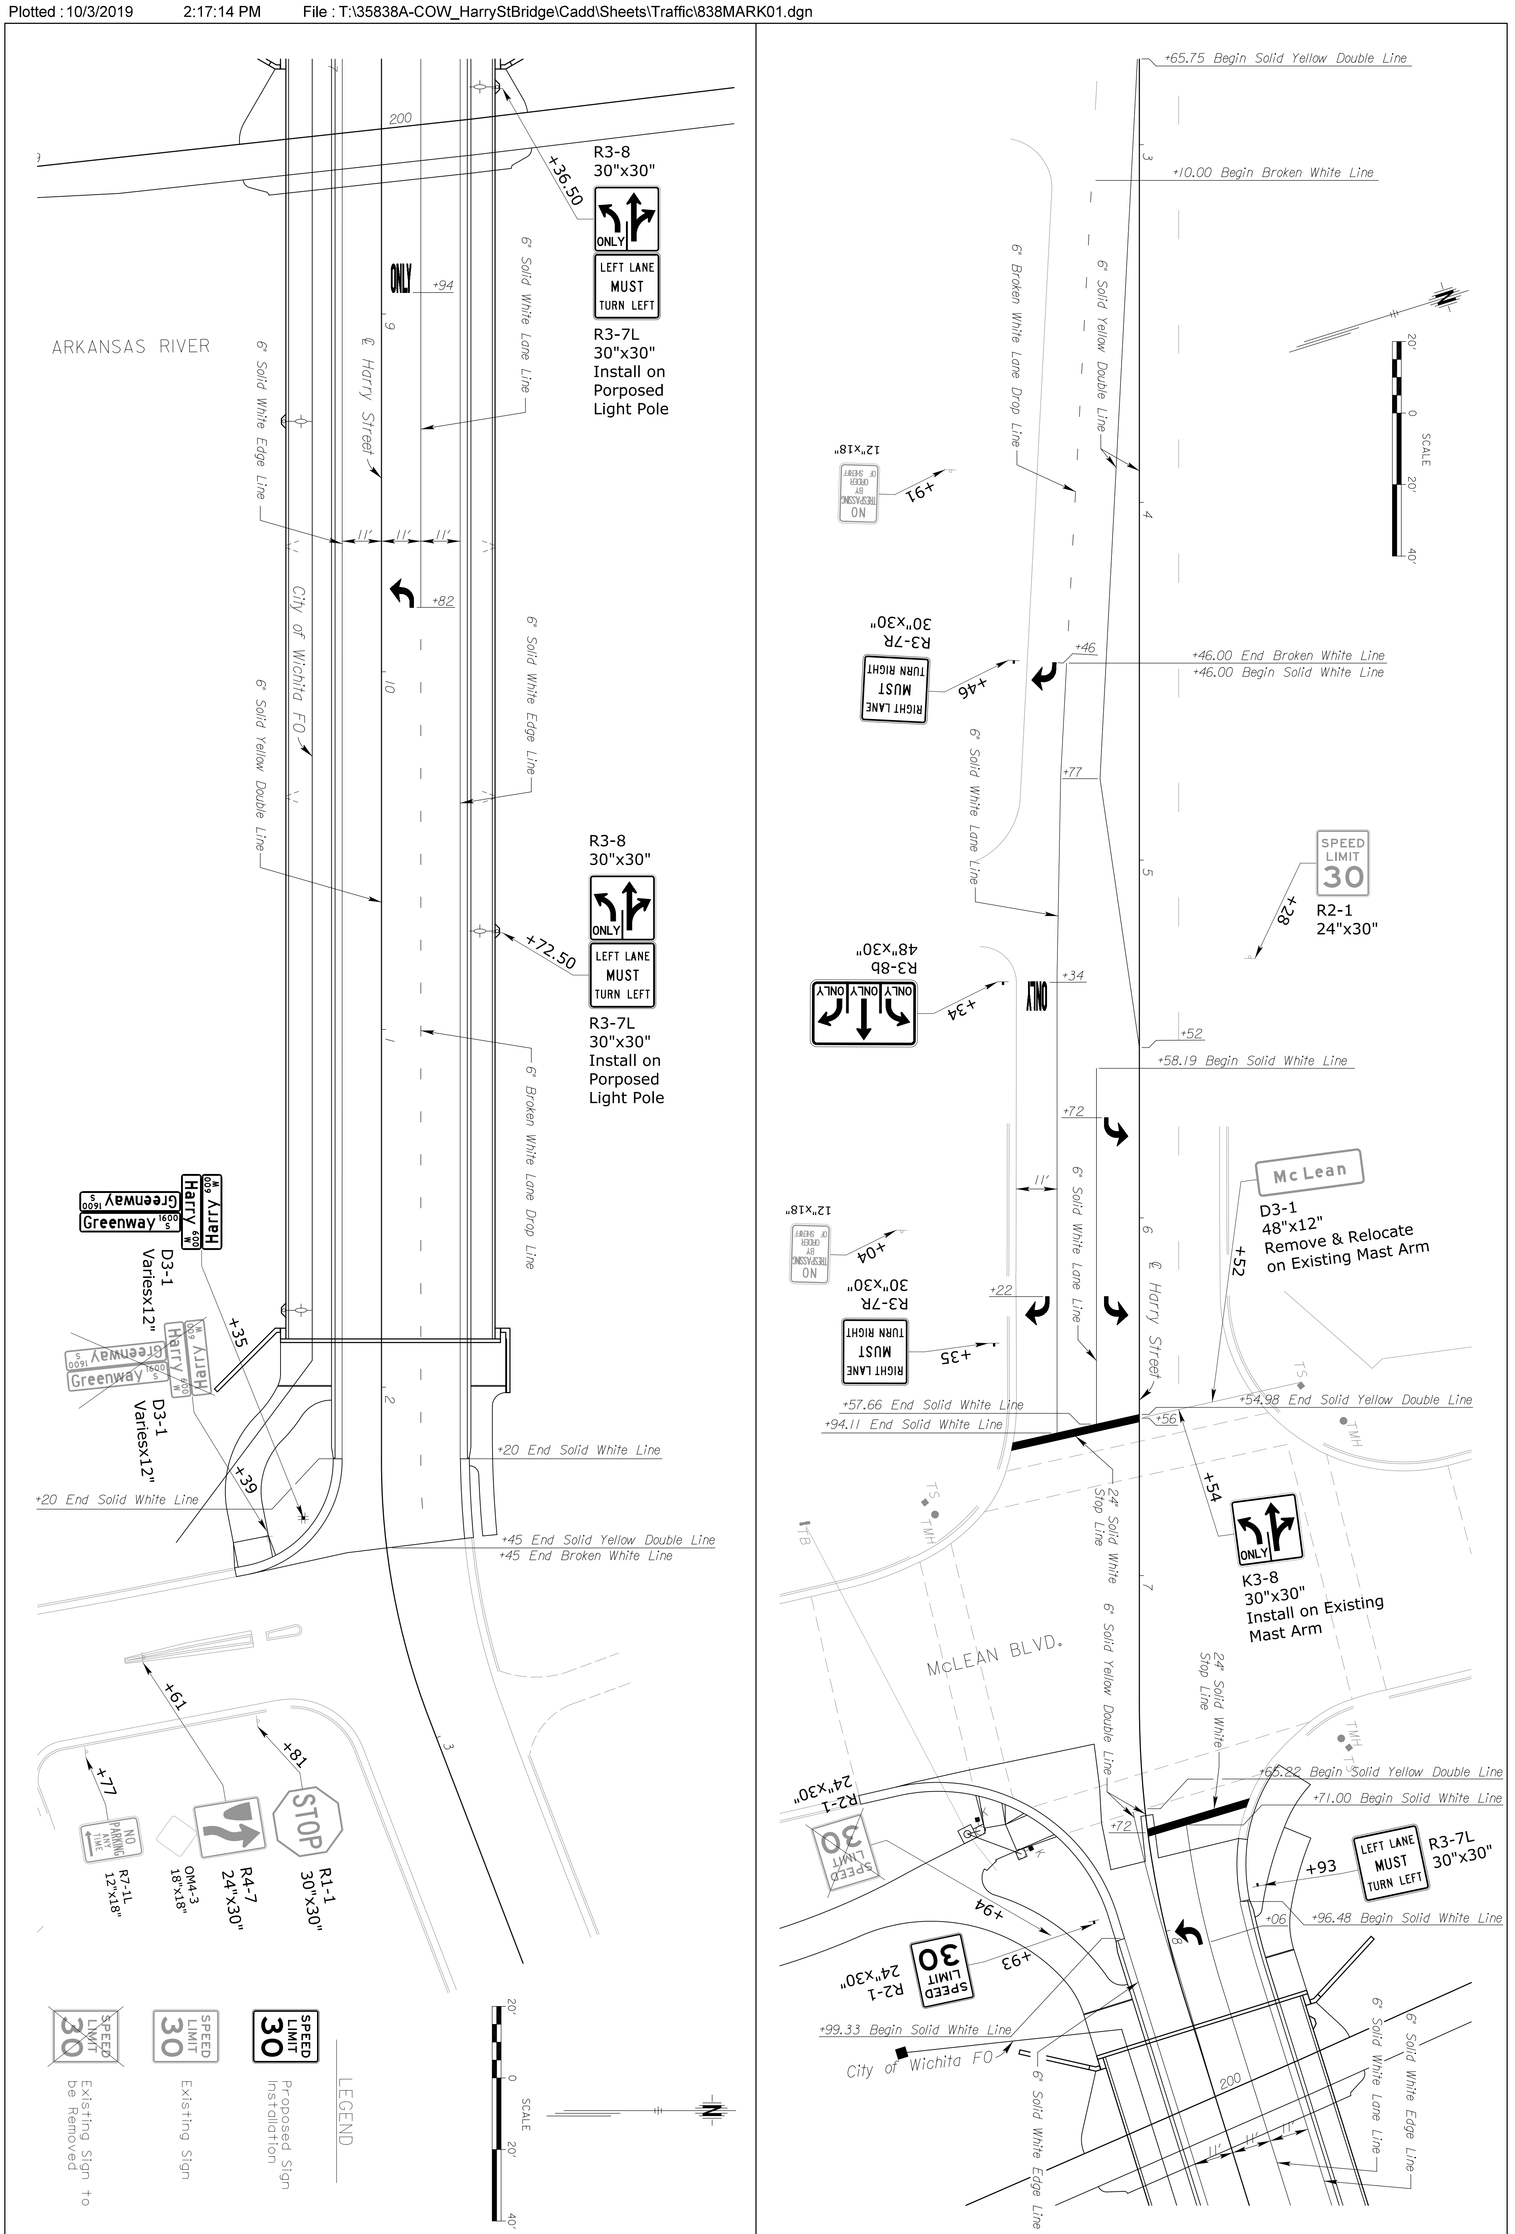


**HARRY STREET BRIDGE**
**OVER ARKANSAS RIVER**

# PAVEMENT MARKING & SIGNING

| | |
|---|---|
| PROJ NO: | 358385 |
| SCALE: | AS NOTED |
| DESIGNED BY: | - - |
| DRAWN BY: | - - |
| CHECKED BY: | - - |
| YEAR: | 2019 |
| SHEET NO | 105 |
| SHEET 105 OF 135 | |

REVISIONS

| NO. | DATE | DESCRIPTION |
|---|---|---|