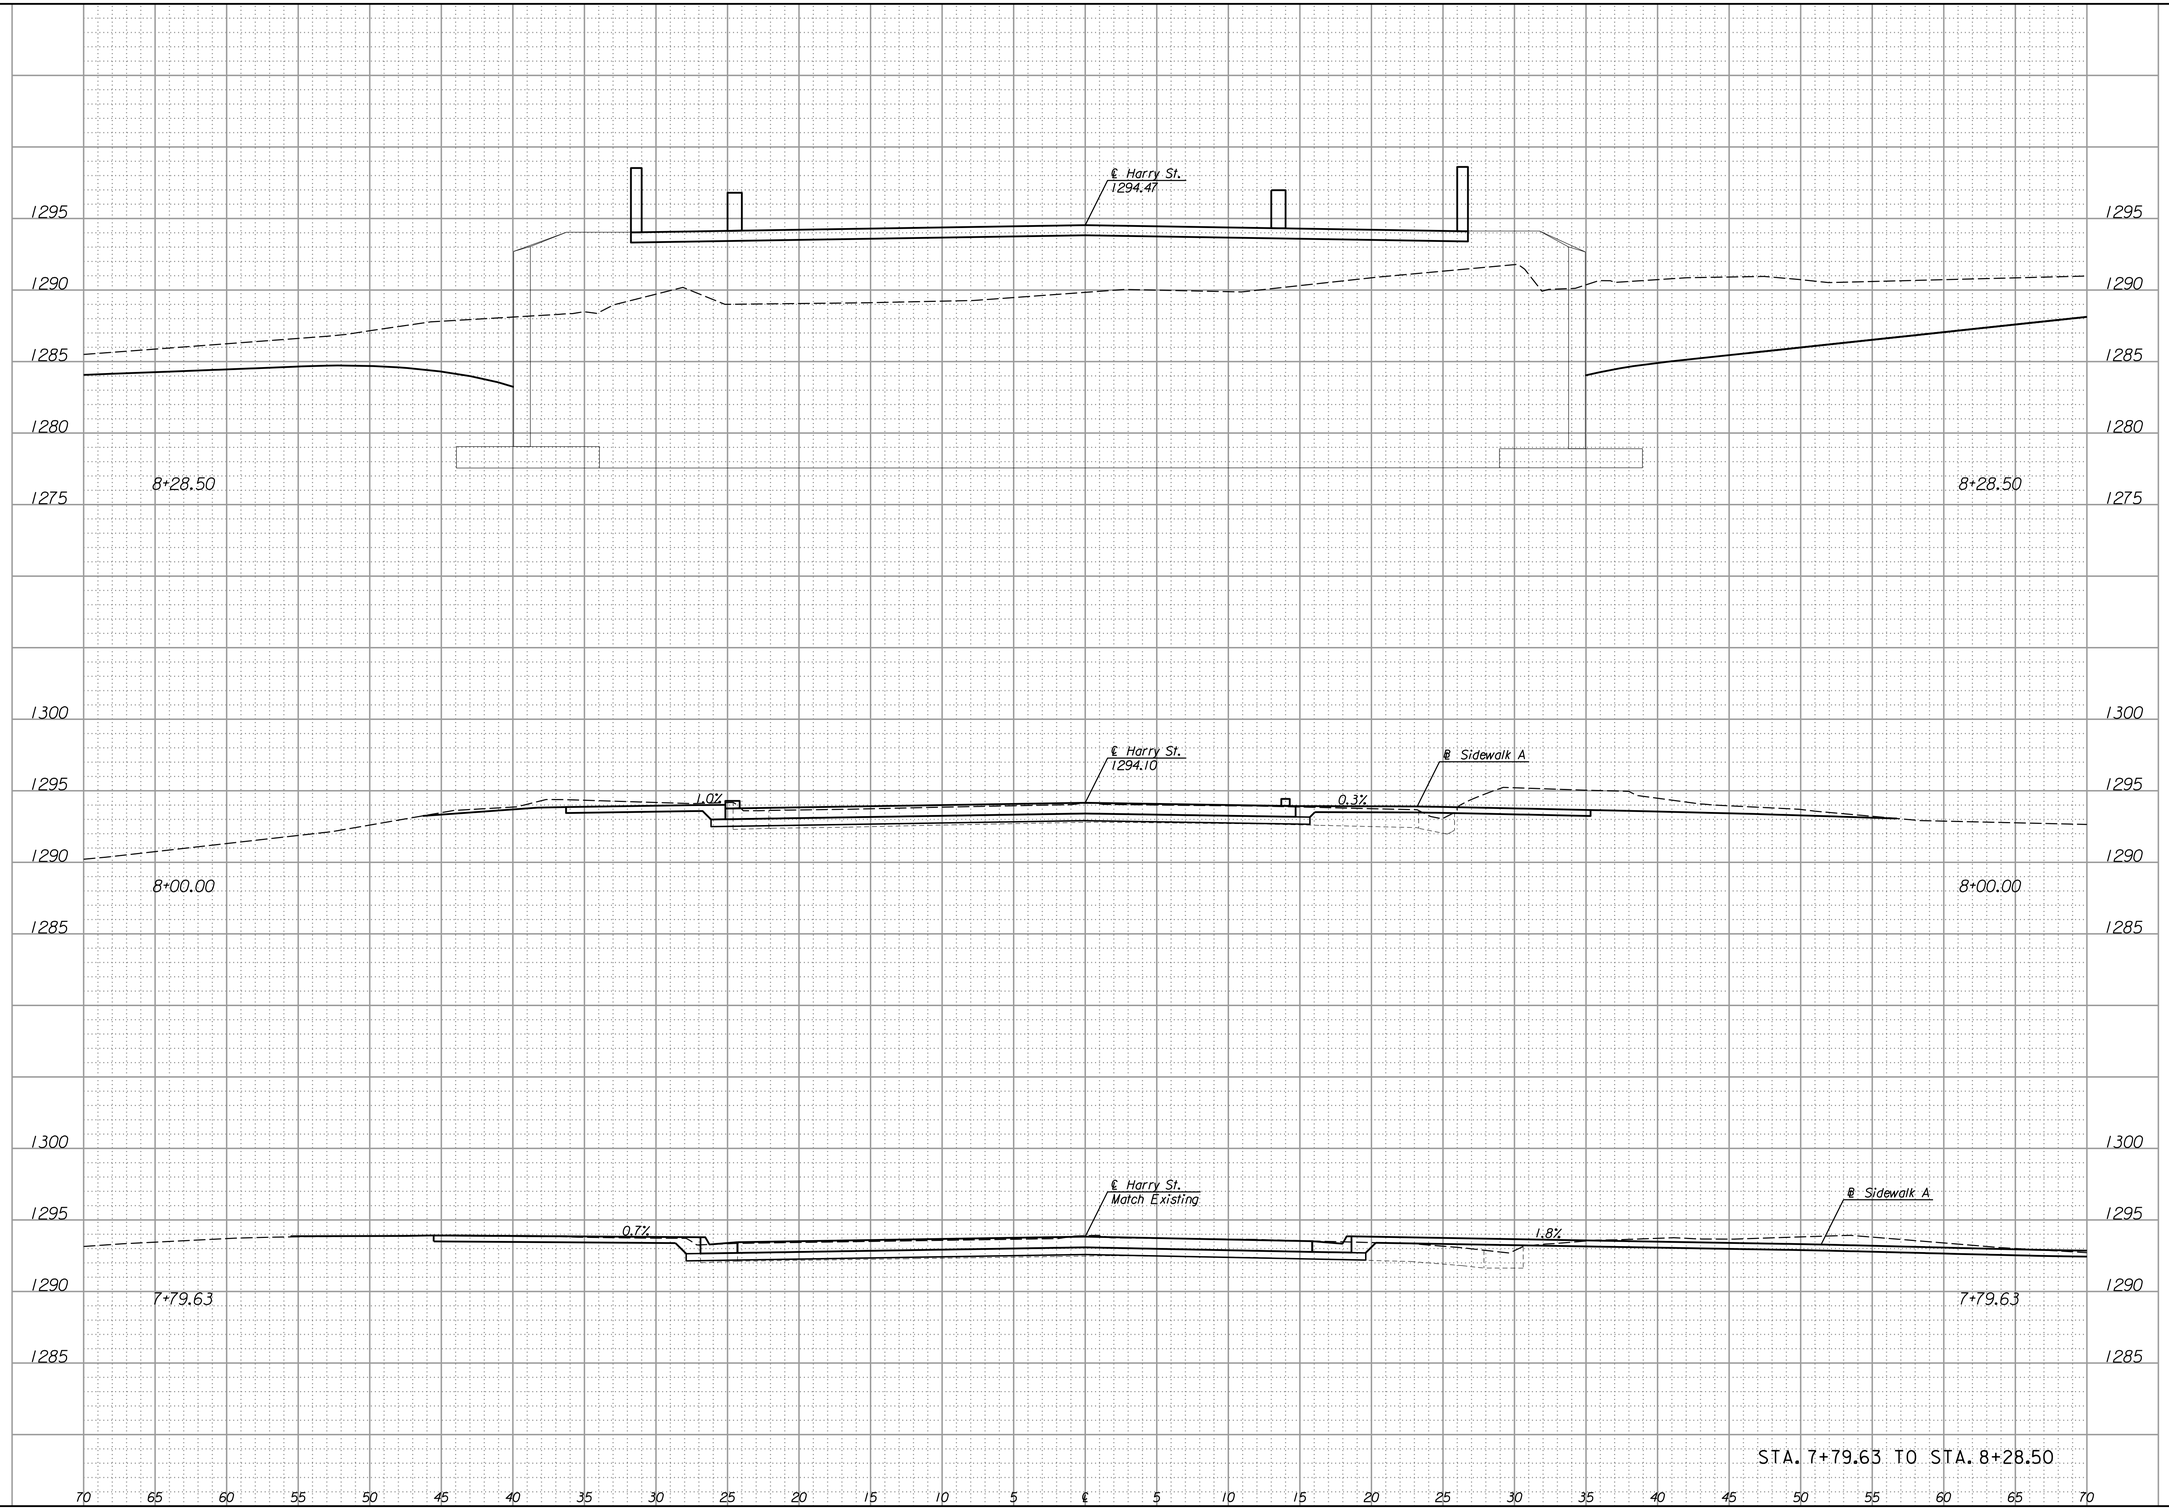

Plotted : 10/3/2019 2:18:09 PM File : T:\35838A-COW_HarryStBridge\Cadd\Sheets\RoadwayXsect838HRYXSHT.dgn

CITY OF WICHITA

wsp

HARRY STREET BRIDGE
OVER ARKANSAS RIVER

HARRY ST. CROSS SECTIONS

NO.	DATE	DESCRIPTION
REVISIONS		

PROJ NO:	35838B
SCALE:	1" = 5'
DATE:	.
DESIGNED BY:	--
DRAWN BY:	--
CHECKED BY:	-
YEAR:	2019

SHEET NO

121

SHEET 121 OF 135