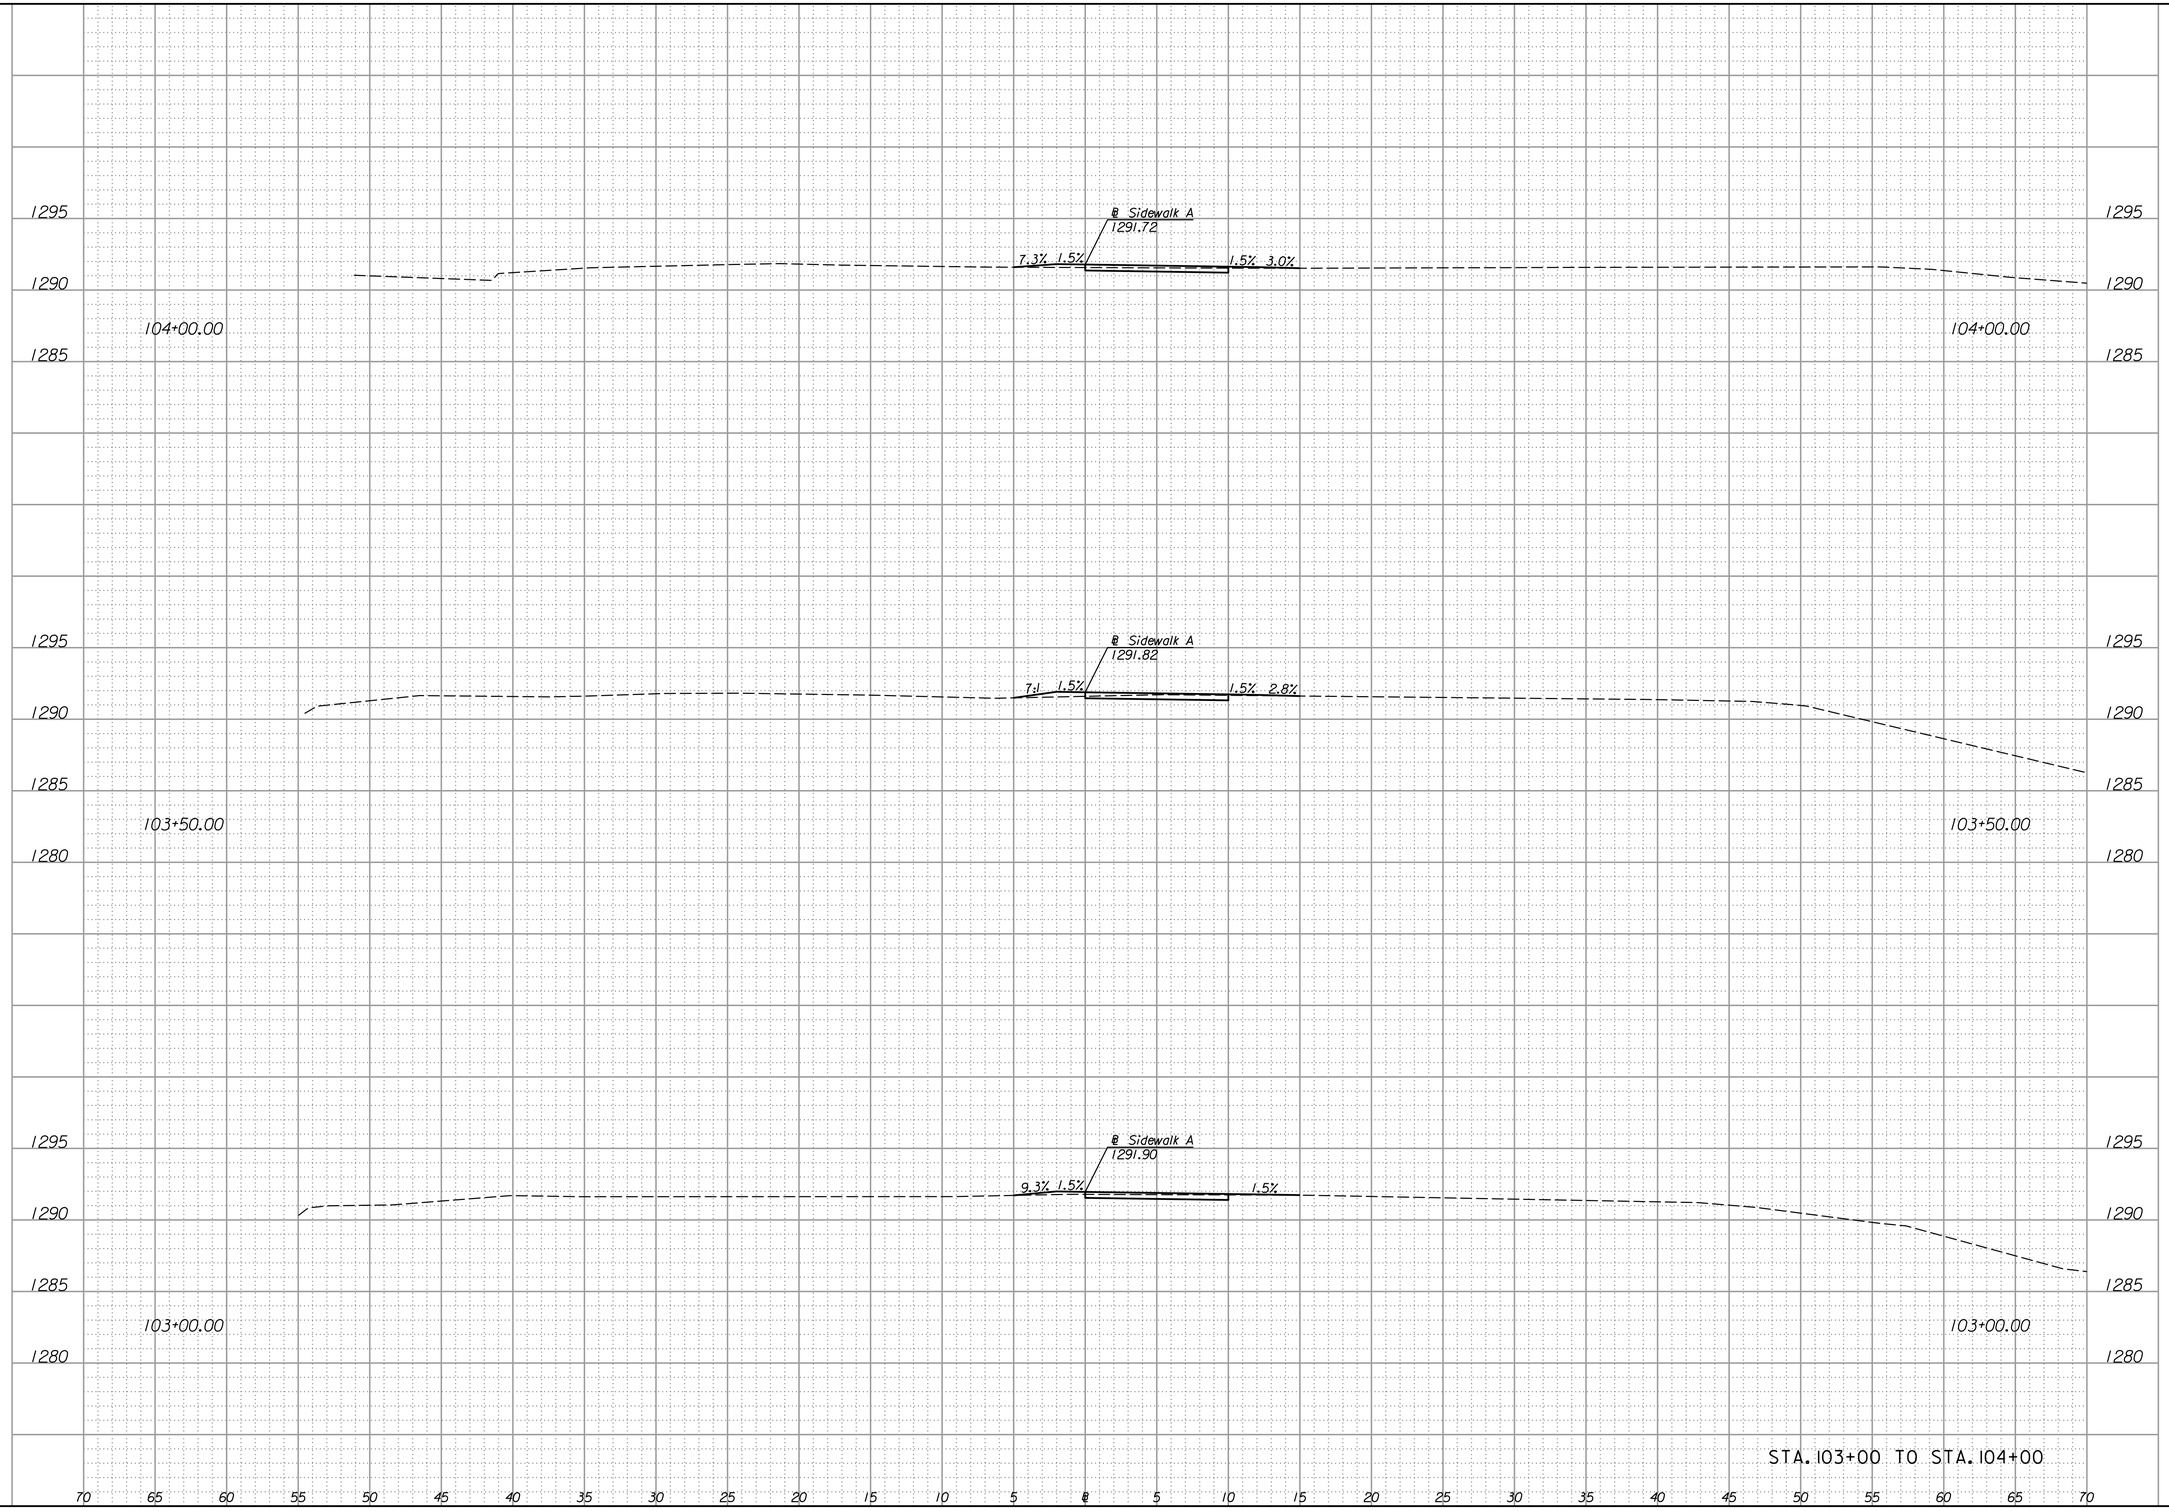

Plotted : 10/3/2019 2:18:19 PM File : T:\35838A-COW_HarryStBridge\Cadd\Sheets\RoadwayXsect\838SWAXSHT.dgn

CITY OF WICHITA

wsp

HARRY STREET BRIDGE
OVER ARKANSAS RIVER

SIDEWALK A CROSS SECTIONS

REVISIONS		
NO.	DATE	DESCRIPTION

PROJ NO:	35838B
SCALE:	1" = 5'
DATE:	.
DESIGNED BY:	--
DRAWN BY:	--
CHECKED BY:	-
YEAR:	2019

SHEET NO
129
SHEET 129 OF 135