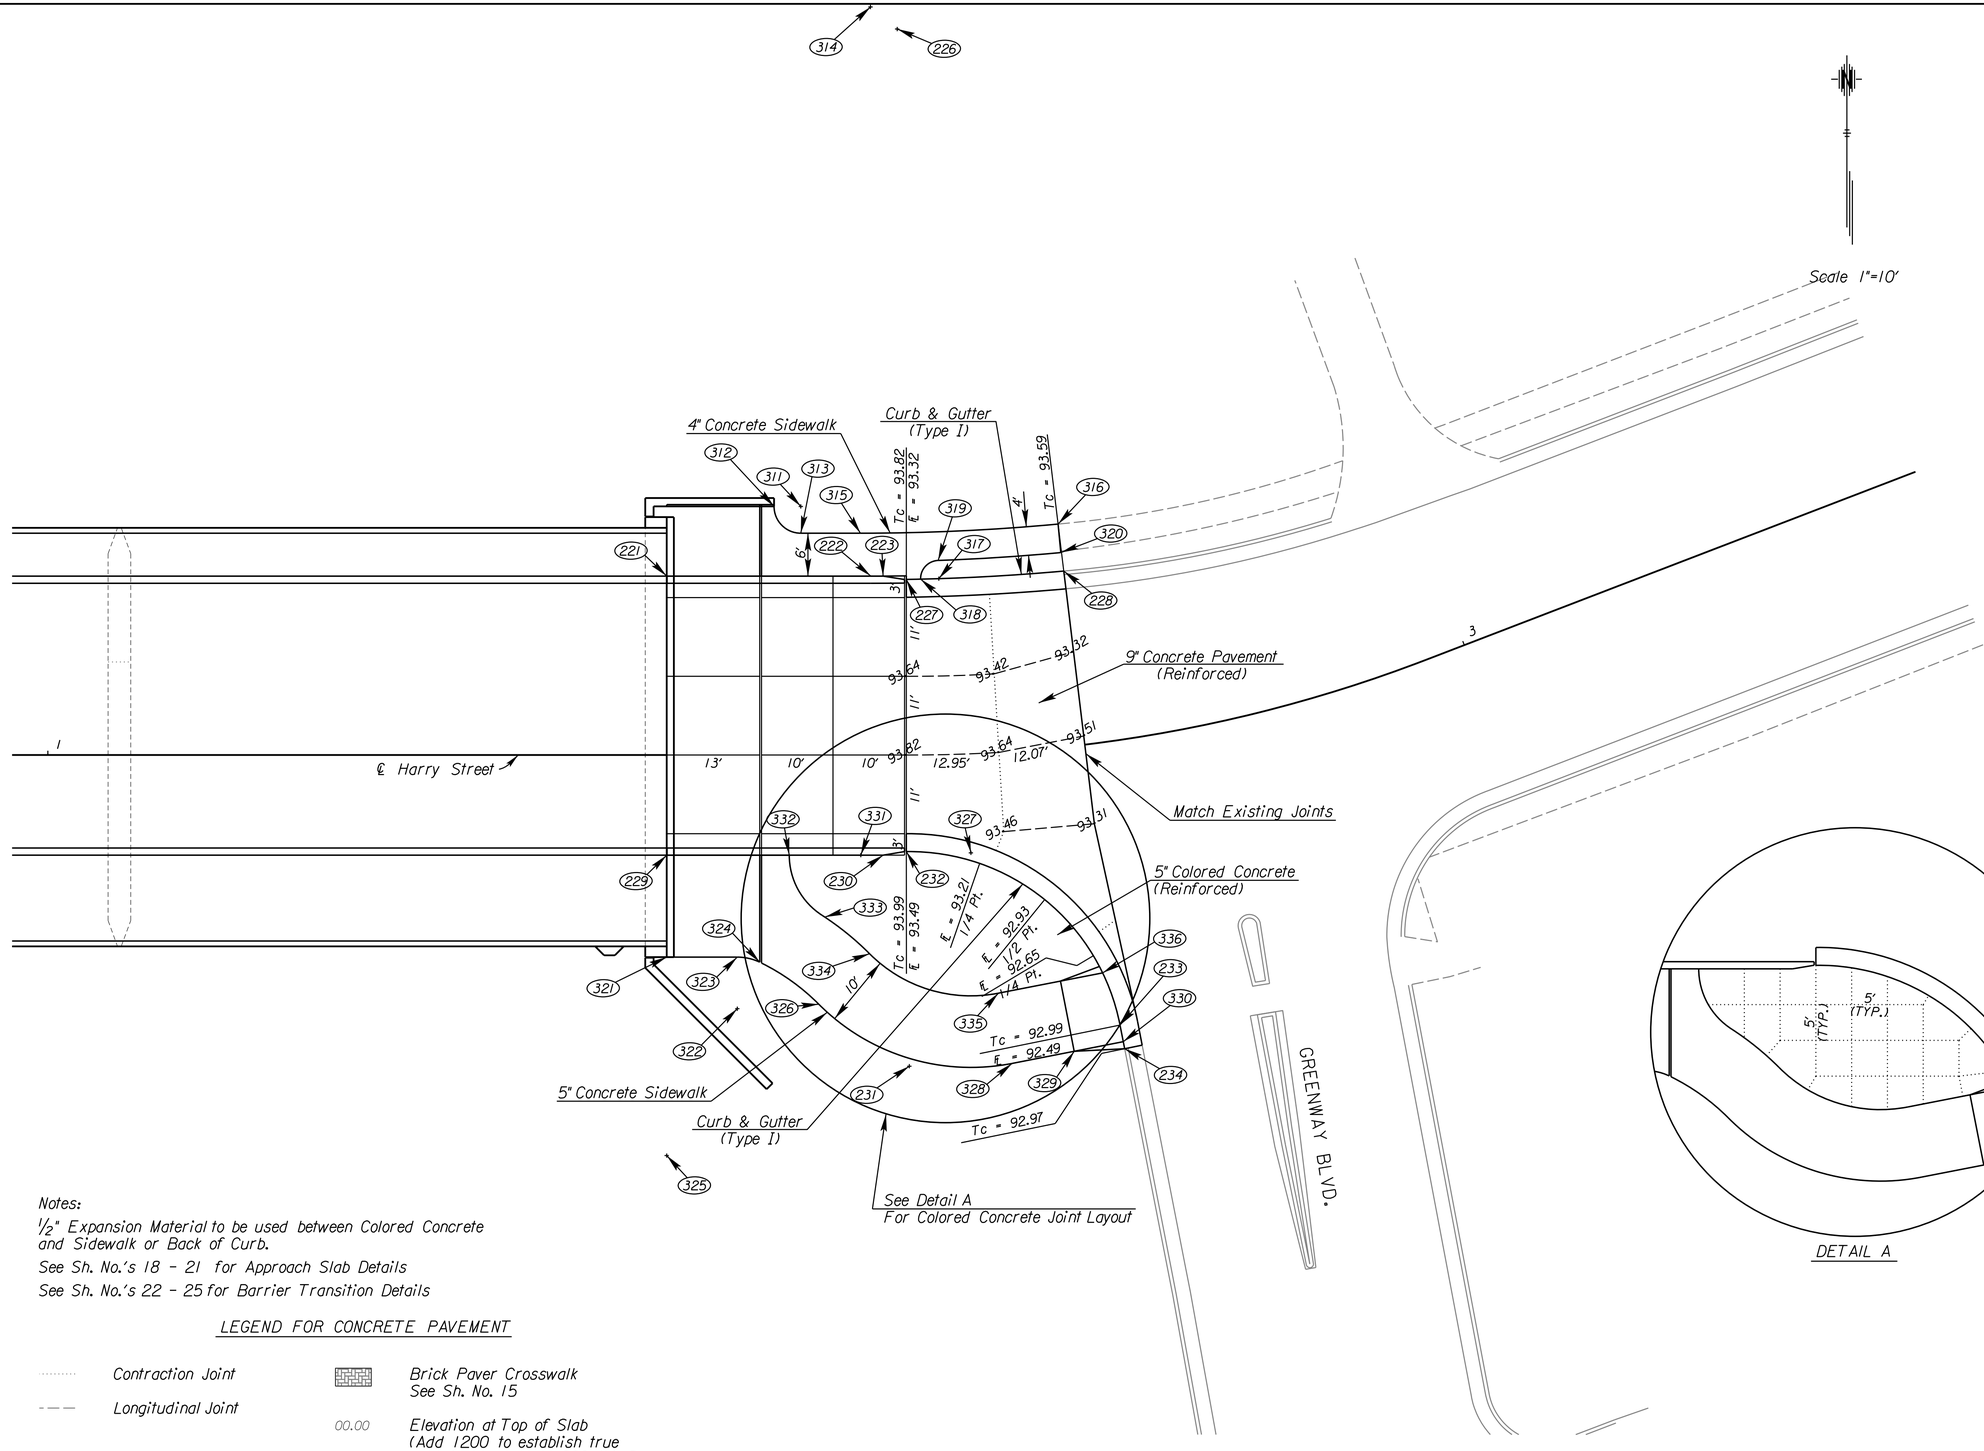

Notes:

1/2" Expansion Material to be used between Colored Concrete and Sidewalk or Back of Curb.

See Sh. No.'s 18 - 21 for Approach Slab Details

See Sh. No.'s 22 - 25 for Barrier Transition Details

LEGEND FOR CONCRETE PAVEMENT

- Contraction Joint
- Longitudinal Joint
- Brick Paver Crosswalk See Sh. No. 15
- 00.00 Elevation at Top of Slab (Add 1200 to establish true elevation based on 1988 NAVD)

CITY OF WICHITA

wsp

HARRY STREET BRIDGE
OVER ARKANSAS RIVER

PAVING PLANS
HARRY STREET

REVISIONS		
NO.	DATE	DESCRIPTION

PROJ NO:	35838B
SCALE:	AS NOTED
DATE:	.
DESIGNED BY:	--
DRAWN BY:	--
CHECKED BY:	--
YEAR:	2019

SHEET NO
13
SHEET 13 OF 135

Plotted : 10/3/2019 2:11:11 PM File : T:\35838A-COW_HarrySt Bridge\Cadd\Sheets\Roadway\Details\838INT02.dgn