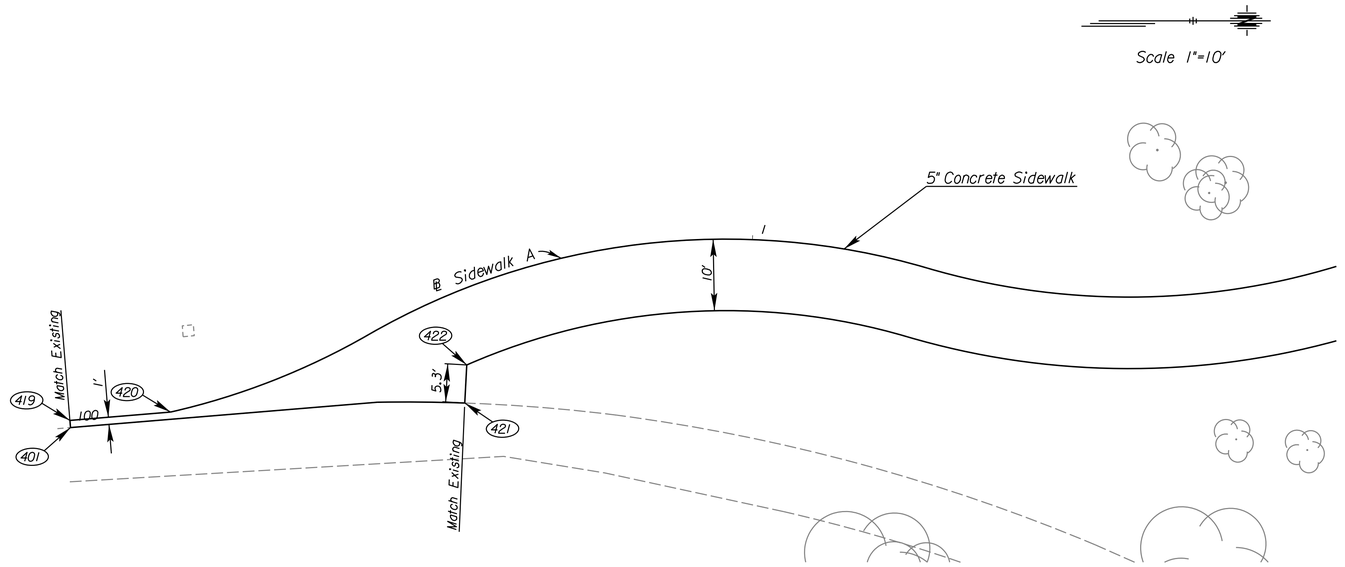

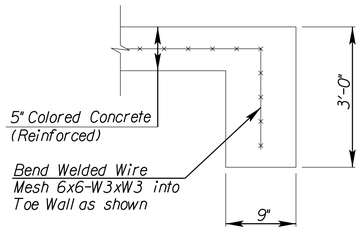

TYPICAL SECTION THRU TOEWALL
NO SCALE

Toewall is SUBSIDIARY to the bid item "Colored Concrete Pavement 5" (Reinforced)".

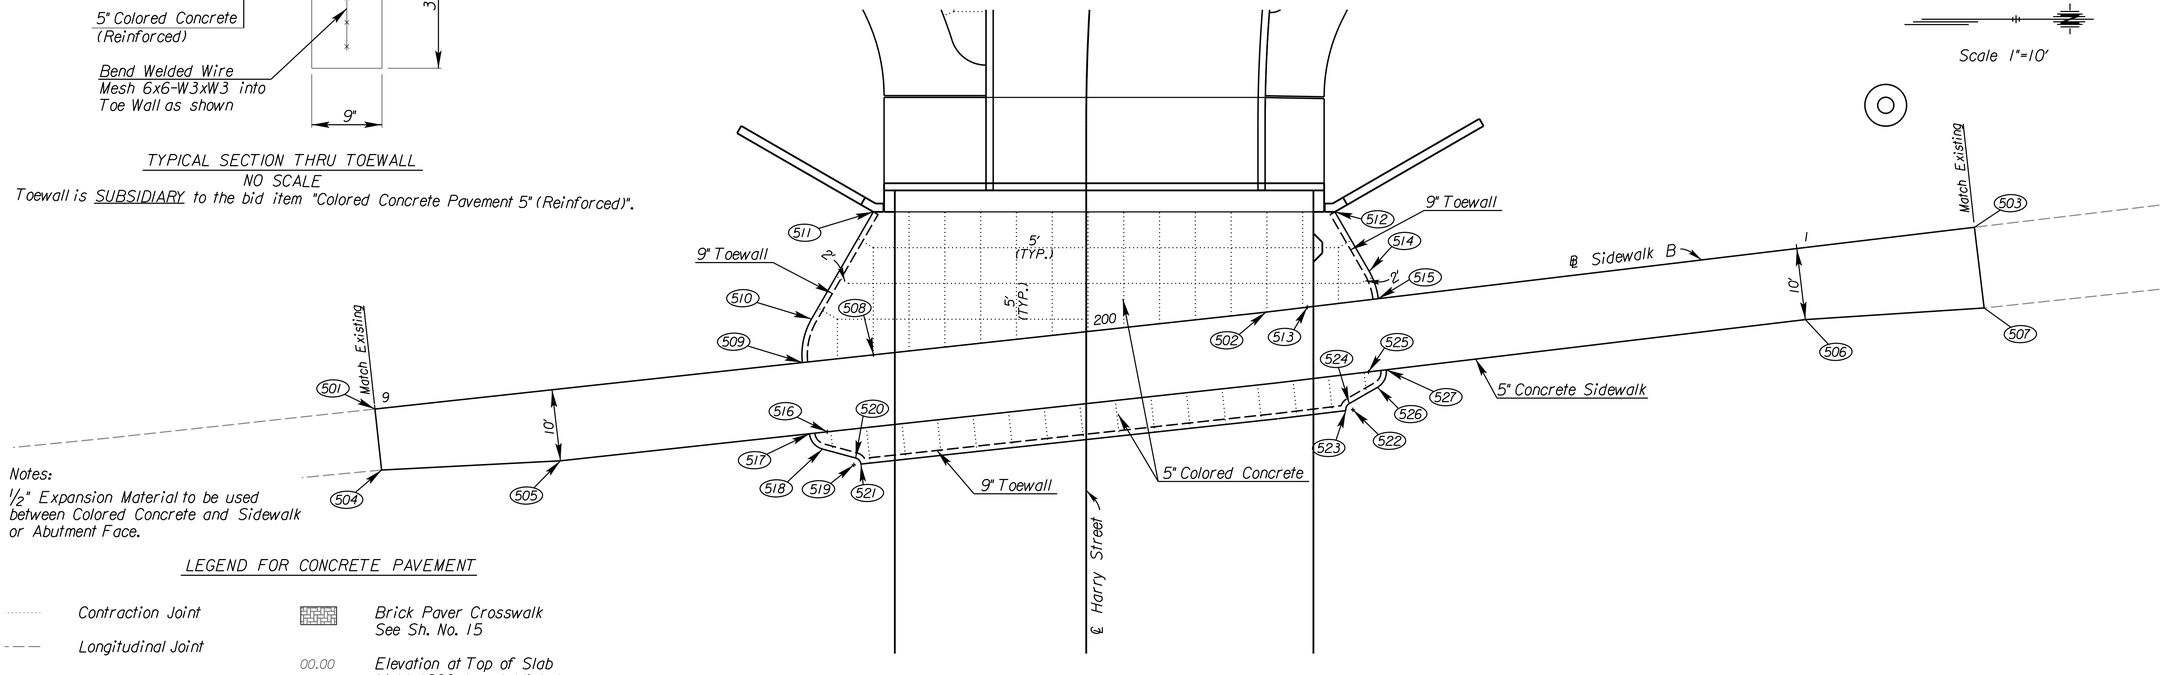

Notes:

1/2" Expansion Material to be used between Colored Concrete and Sidewalk or Abutment Face.

LEGEND FOR CONCRETE PAVEMENT

- Contraction Joint
- Longitudinal Joint
- Brick Paver Crosswalk See Sh. No. 15
- 00.00 Elevation at Top of Slab (Add 1200 to establish true elevation based on 1988 NAVD)

CITY OF WICHITA

wsp

HARRY STREET BRIDGE
OVER ARKANSAS RIVER

PAVING PLANS SIDEWALK A & B

REVISIONS

NO.	DATE	DESCRIPTION

PROJ NO:	35838B
SCALE:	AS NOTED
DATE:	.
DESIGNED BY:	--
DRAWN BY:	--
CHECKED BY:	--
YEAR:	2019

SHEET NO
14
SHEET 14 OF 135

Plotted : 10/3/2019 2:11:13 PM File : T:\35838A-COW_HarrySt\Bridge\Cadd\Sheets\Roadway\Details\838INT03.dgn