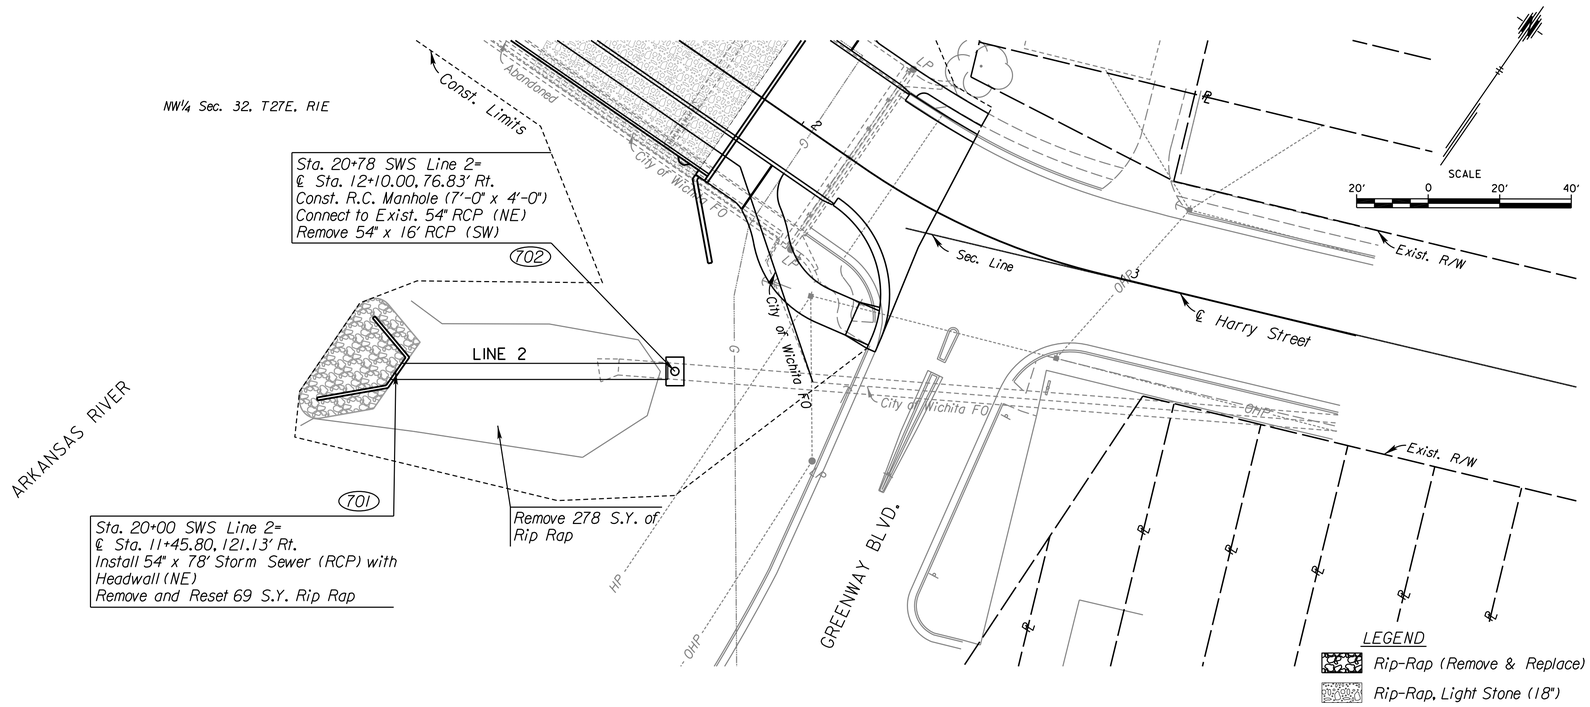

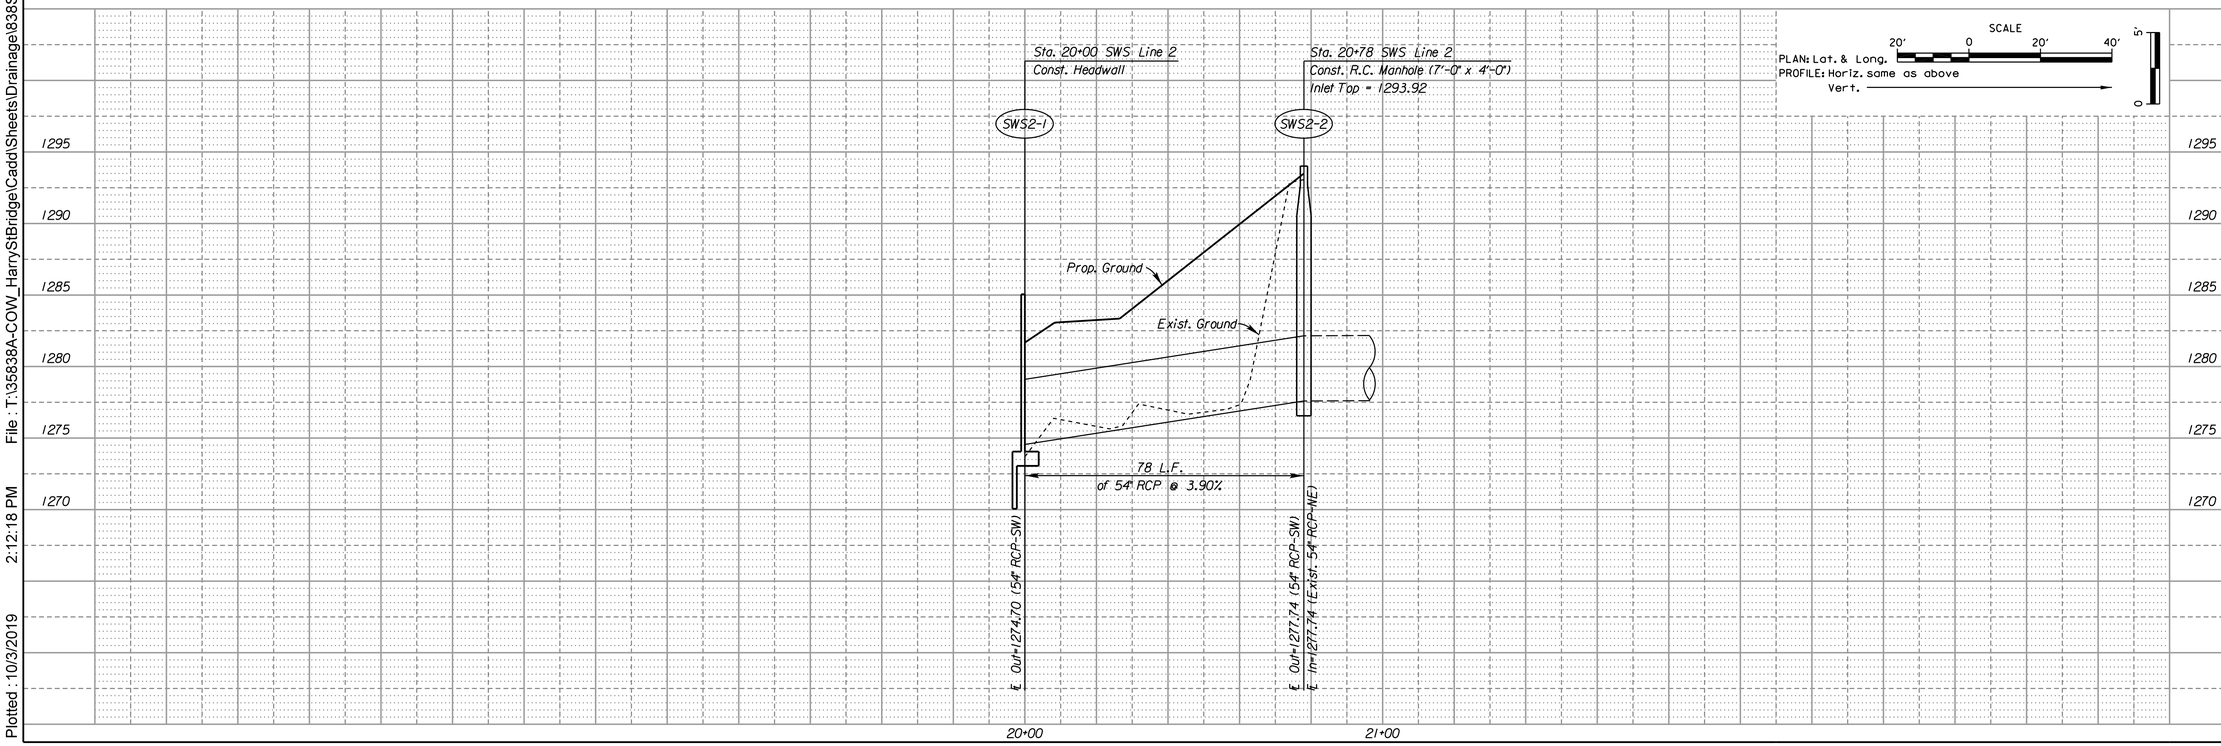

CITY OF WICHITA

wsp

STORM WATER SEWER LINE 2

HARRY STREET BRIDGE
OVER ARKANSAS RIVER

REVISIONS		
NO.	DATE	DESCRIPTION

PROJ NO:	35838B
SCALE:	AS NOTED
DATE:	.
DESIGNED BY:	--
DRAWN BY:	--
CHECKED BY:	--
YEAR:	2019

SHEET NO
27
SHEET 27 OF 135

Plotted : 10/3/2019 2:12:18 PM File : T:\35838A-COW_HarrySt\Bridge\Cadd\Sheets\Drainage\8338SWPLN02.dgn