


PLAN

NOTE:
Use only HP12x53 driven steel piles with pile points in the Abutments & Piers. The lengths shown are for bidding purposes only. Actual lengths shall be determined by the Engineer based on Test Pile Driving results.

NOTE:
Stations and dimensions related to existing structure are approximate.

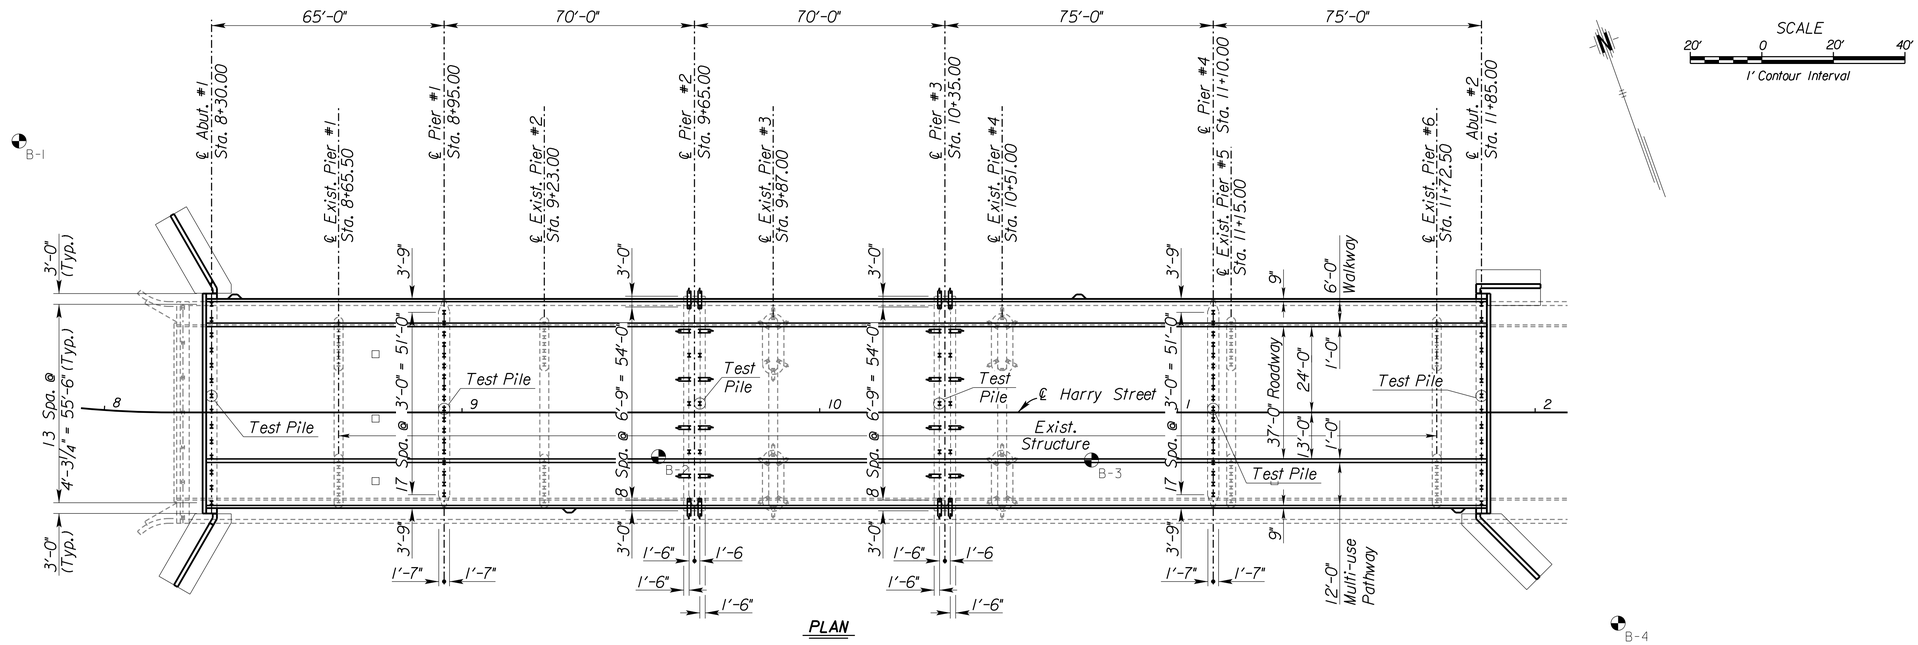


ELEVATION

REVISIONS

| NO. | DATE | DESCRIPTION |
|---|---|---|

| | |
|---|---|
| PROJ NO: | 35838B |
| SCALE: | AS NOTED |
| DATE: | - |
| DESIGNED BY: | -- |
| DRAWN BY: | -- |
| CHECKED BY: | - |
| YEAR: | 2019 |

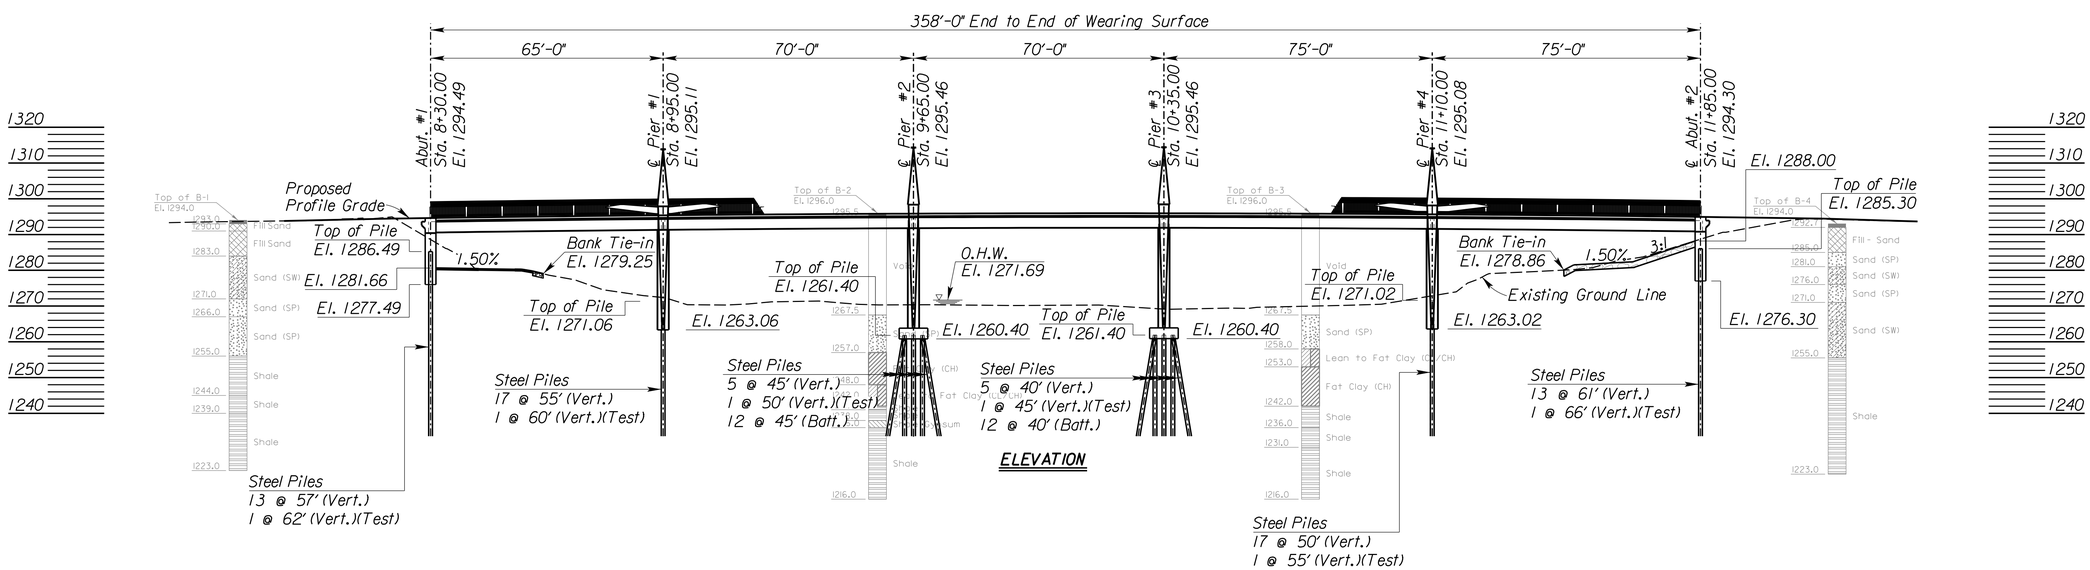SHEET NO
48
SHEET 48 OF 135

HARRY STREET BRIDGE
OVER ARKANSAS RIVER

# ENGINEERING GEOLOGY

STRUCTURE NO. 43040087630AR40

Plotted : 10/3/2019 2:13:45 PM File : T:\35838A-COW_HarryStBridge\Cadd\Sheets\Structures\838GEO01.dgn