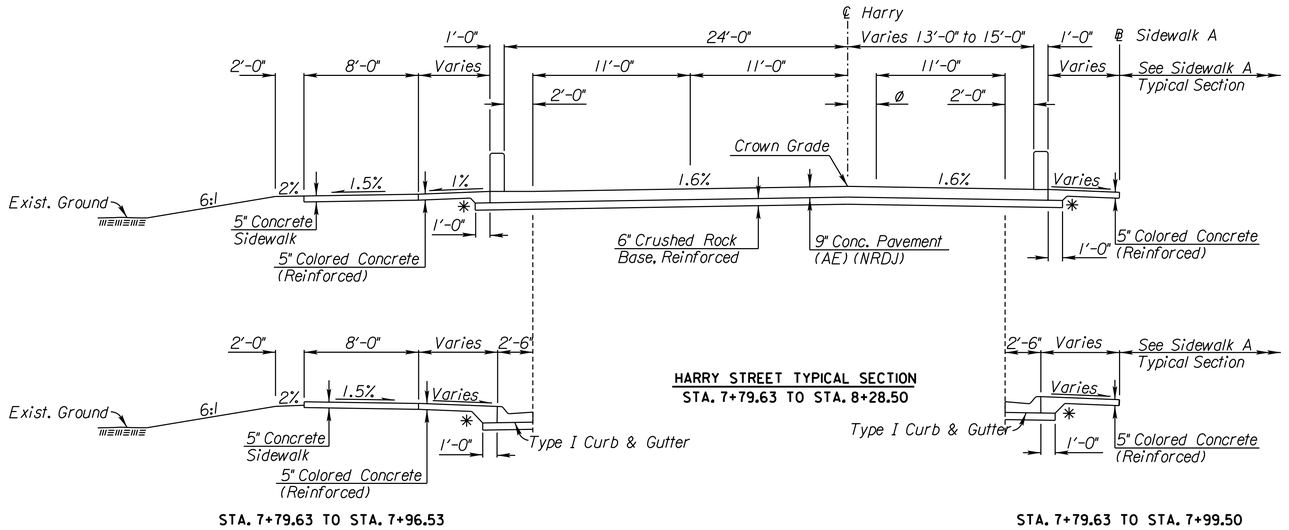

HARRY STREET TYPICAL SECTION
STA. 7+79.63 TO STA. 8+28.50

STA. 7+79.63 TO STA. 7+96.53

STA. 7+79.63 TO STA. 7+99.50

✳ *Additional concrete thickness to be paid as Lin. Ft. of "Sidewalk Thickened Edge". See Detail A.*

Ø *Varies 2'-0" to 0'-0"*
Sta. 7+79.63 to Sta. 8+19.16

See Sh. No.'s 18 - 21 for Approach Slab Details.

Intersection of all slope lines shall be softened and rounded for pleasing appearances.

Dimensons and slopes for standard ditches and fills. See plan and cross sections for variations.

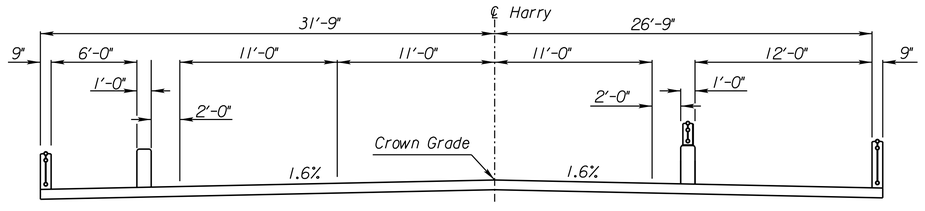

HARRY STREET TYPICAL SECTION - BRIDGE
STA. 8+28.50 TO STA. 11+86.50

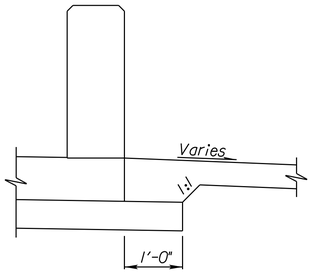

DETAIL A

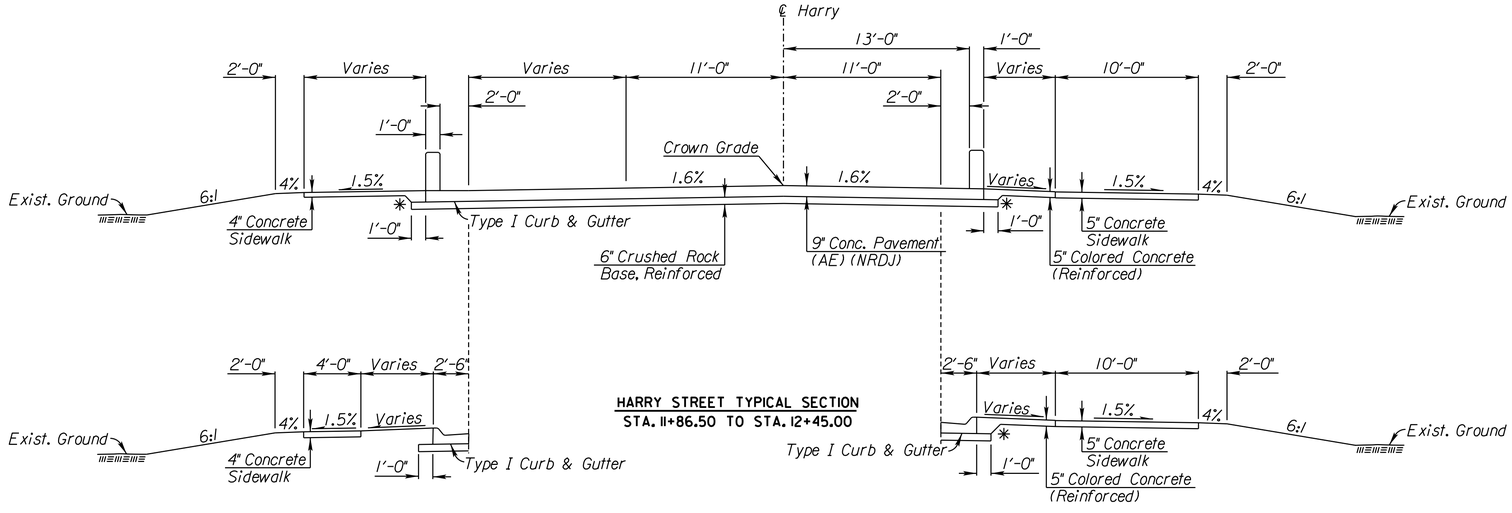

HARRY STREET TYPICAL SECTION
STA. 11+86.50 TO STA. 12+45.00

STA. 12+19.75 TO STA. 12+45.00

STA. 12+19.75 TO STA. 12+45.00

CITY OF WICHITA

wsp

HARRY STREET BRIDGE
OVER ARKANSAS RIVER

HARRY STREET TYPICAL SECTIONS

REVISIONS			
NO.	DATE	DESCRIPTION	

PROJ NO:	35838B
SCALE:	AS NOTED
DATE:	.
DESIGNED BY:	--
DRAWN BY:	--
CHECKED BY:	-
YEAR:	2019

SHEET NO
5
SHEET 5 OF 135

Plotted : 10/3/2019 2:10:46 PM File : T:\35838A-COW_HarryStBridge\Cadd\Sheets\Roadway\Typ\838TYP01.dgn