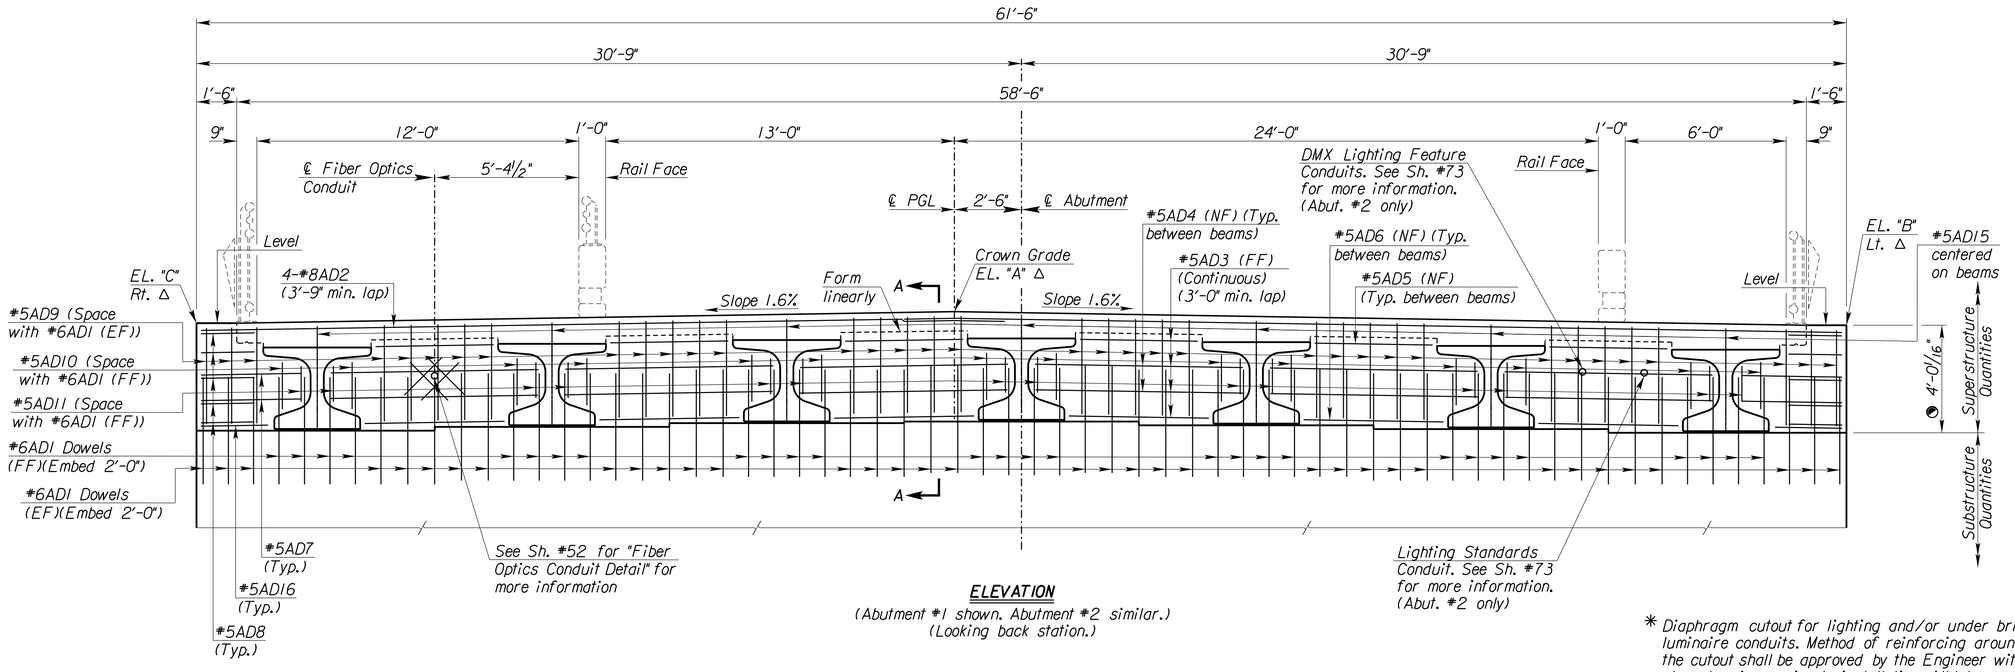

ELEVATION

(Abutment #1 shown. Abutment #2 similar.)
(Looking back station.)

* Diaphragm cutout for lighting and/or under bridge luminaire conduits. Method of reinforcing around the cutout shall be approved by the Engineer with shop drawings prior to installation. All labor and material needed shall be included in the bid item "Electrical Lighting System". See Sh. #73 for more information.

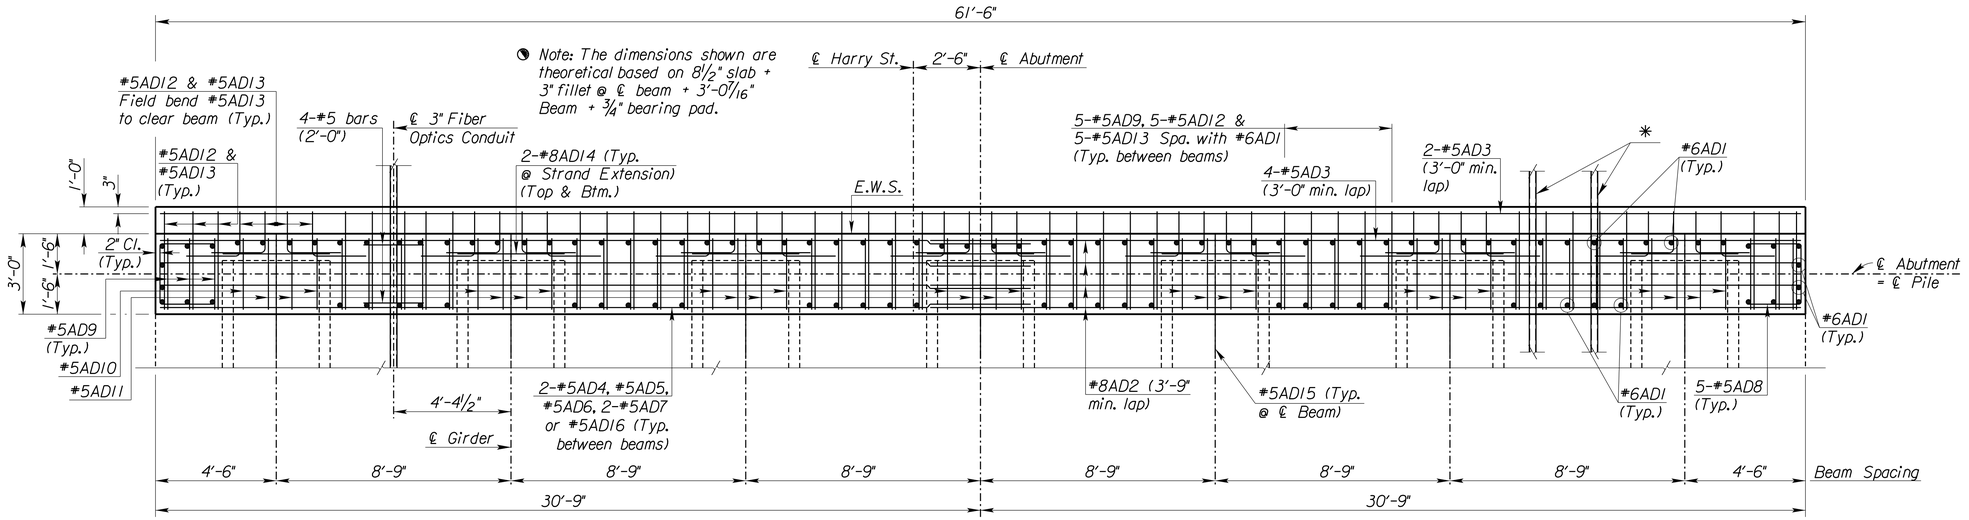

PLAN

(Abutment #1 shown. Abutment #2 similar.)
(Looking back station.)

Δ See Sh. #52 for "Table of Elevations @ ℄ Abutment".

LEGEND

EF = Each Face
NF = Near Face
FF = Far Face

CITY OF WICHITA

wsp

HARRY STREET BRIDGE OVER ARKANSAS RIVER

ABUTMENT DIAPHRAGM DETAILS I

STRUCTURE NO. 430400876 30AR40

REVISIONS			
NO.	DATE	DESCRIPTION	

PROJ NO:	35838B
SCALE:	AS NOTED
DATE:	.
DESIGNED BY:	--
DRAWN BY:	--
CHECKED BY:	--
YEAR:	2019

SHEET NO
51
SHEET 51 OF 135

Plotted : 10/3/2019 2:13:55 PM File : T:\35838A-COW_HarrySt\Bridge\Cadd\Sheets\Structures\838ABD01.dgn