TABLE OF ELEVATIONS @ ℄ PIER				
Location	Pier #1	Pier #2	Pier #3	Pier #4
"A"	1290.60	1290.94	1290.94	1290.56
"B"	1290.74	1291.08	1291.08	1290.70
"C"	1290.88	1291.22	1291.22	1290.84
"D"	1291.02	1291.36	1291.36	1290.98
"E"	1290.96	1291.30	1291.30	1290.92
"F"	1290.82	1291.16	1291.16	1290.78
"G"	1290.68	1291.02	1291.02	1290.64
"H"	1297.69	1298.03	1298.03	1297.65
"J"	1272.63	1269.92	1269.09	1271.41
"K"	1263.06	1263.40	1263.40	1263.02
"L"	-	1260.40	1260.40	-

The elevations shown are theoretical based on 8½" deck + 3" fillet @ ℄ beam + 3'-0 7/16" beam + ¾" bearing to top of pier.

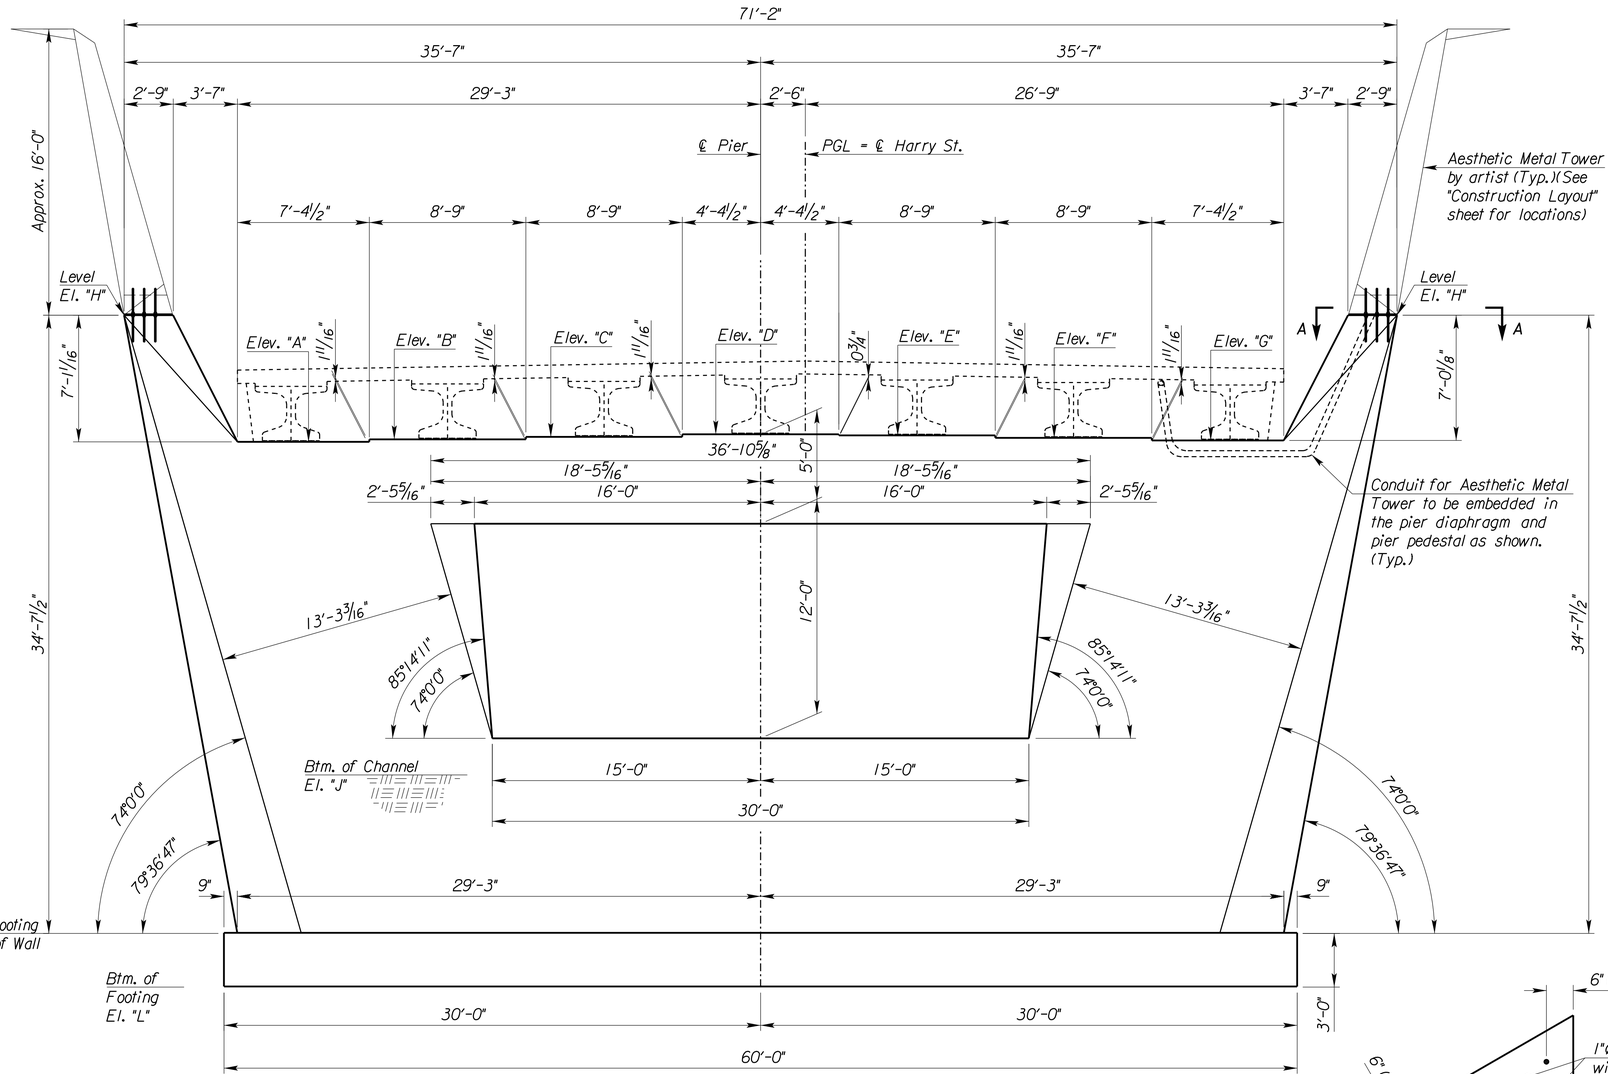

GEOMETRIC LAYOUT
Piers 2 & 3 shown.
(Piers 1 & 4 similar with no footing)

NOTE: Electrical Conduits to be embedded and stub centered on pier pedestal. No surface mounted conduits are allowed on the piers.

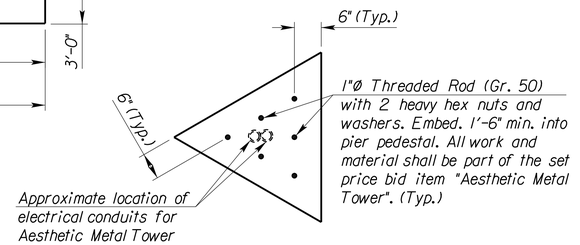

SECTION A-A
Section shown at the Aesthetic Tower and the top of the pier pedestal interface.

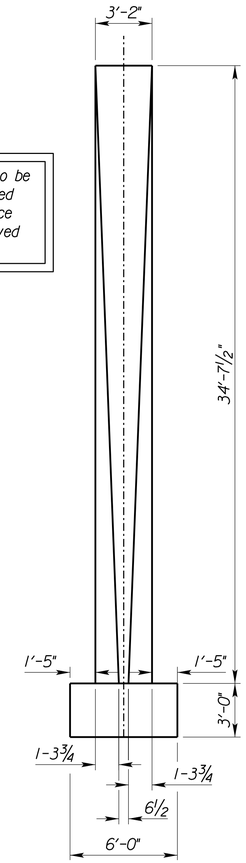

SECTION THRU PIER
Piers 2 & 3 shown.
(Piers 1 & 4 similar with no footing)

CITY OF WICHITA

wsp

HARRY STREET BRIDGE
OVER ARKANSAS RIVER

PIER DETAILS I

STRUCTURE NO. 430400876 30AR40

REVISIONS		
NO.	DATE	DESCRIPTION

PROJ NO:	35838B
SCALE:	AS NOTED
DATE:	.
DESIGNED BY:	--
DRAWN BY:	--
CHECKED BY:	-
YEAR:	2019
SHEET NO	55
SHEET	55 OF 135

Plotted : 10/3/2019 2:14:13 PM File : T:\35838A-COW_HarrySt\Bridge\Cadd\Sheets\Structures\838PIER01.dgn