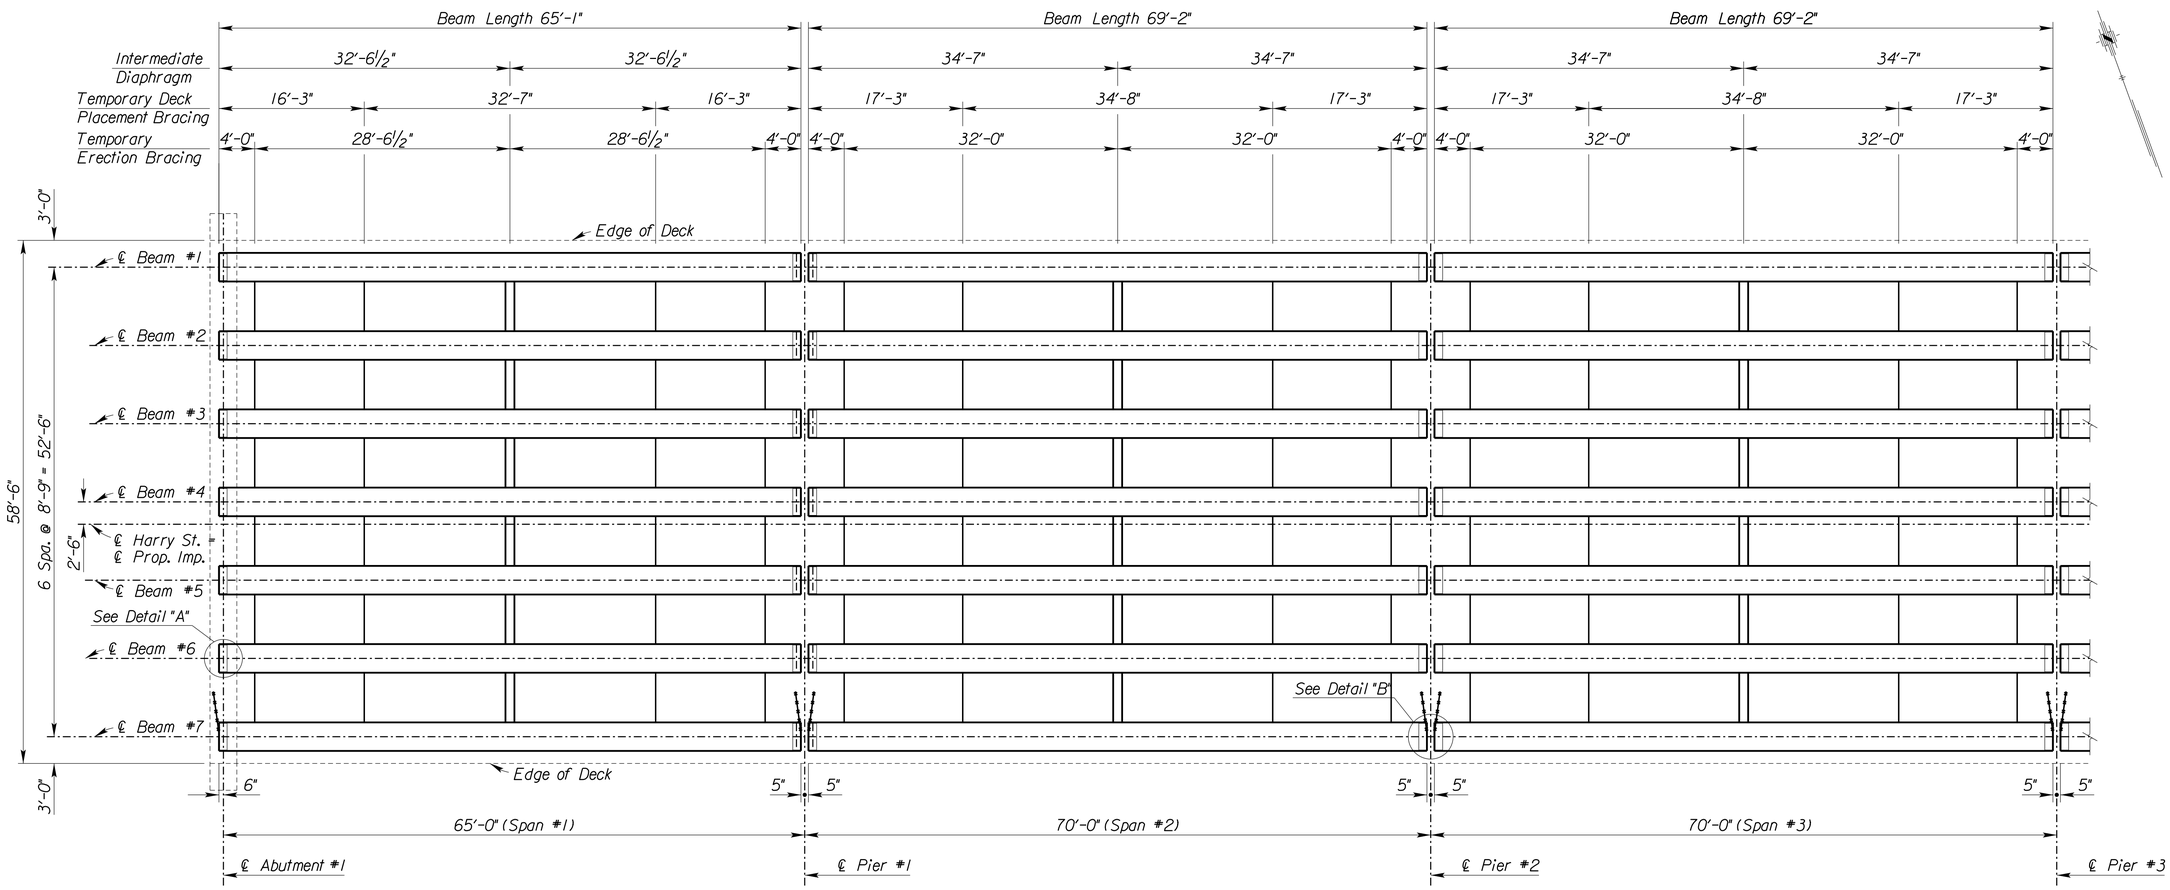

NOTE: The Contractor has the option of proposing an alternate solution to the use of timber bracing at no additional cost to the City. Shop Drawings shall be submitted to the Engineer for approval prior to beam fabrication.

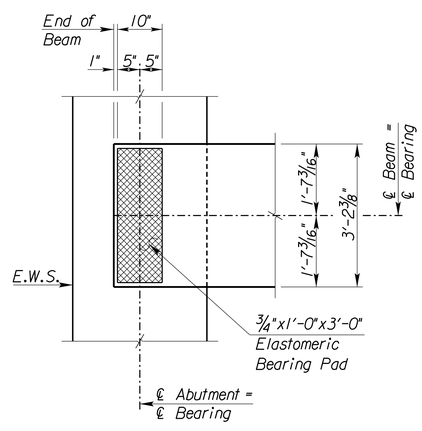

DETAIL "A"

PARTIAL FRAMING PLAN

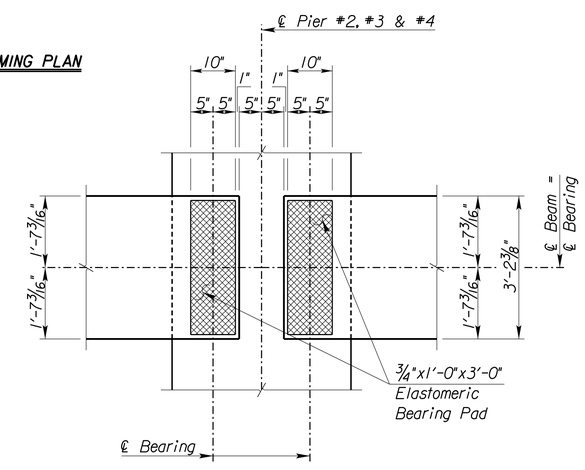

DETAIL "B"

LEGEND

- Temporary Diagonal Bracing (Note: actual location depends on Contractor's erection sequence)
- Temporary Horizontal Bracing
- Permanent Intermediate Diaphragm

CITY OF WICHITA

wsp

HARRY STREET BRIDGE
OVER ARKANSAS RIVER

FRAMING PLAN I

STRUCTURE NO. 43040087630AR40

NO.	DATE	DESCRIPTION

REVISIONS

PROJ NO:	35838B
SCALE:	AS NOTED
DATE:	.
DESIGNED BY:	--
DRAWN BY:	--
CHECKED BY:	-
YEAR:	2019

SHEET NO
62
SHEET 62 OF 135

Plotted : 10/3/2019 2:14:42 PM File : T:\35838A-COW_HarryStBridge\Cadd\Sheets\Structures\838FRM01.dgn