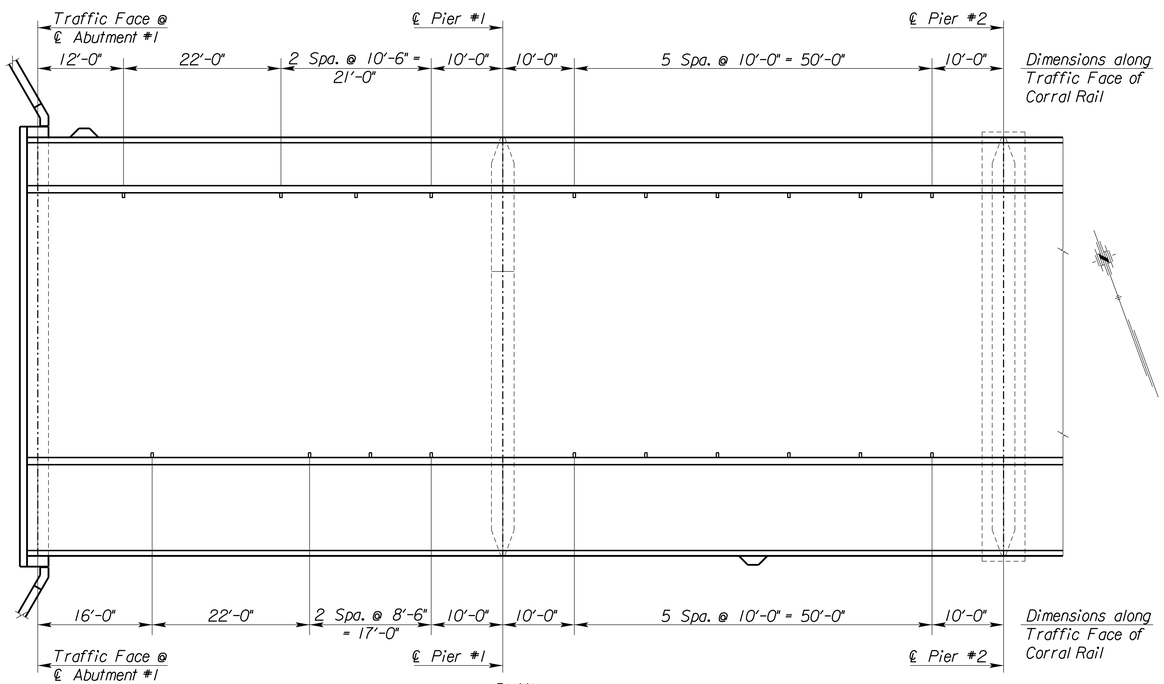

PLAN
(Showing Spans #1 & #2)

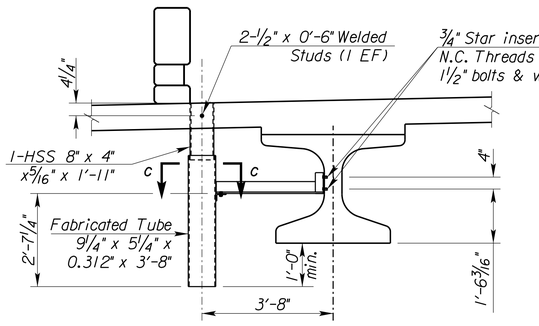

Elevation of Downspout
(For Gdr. #2)

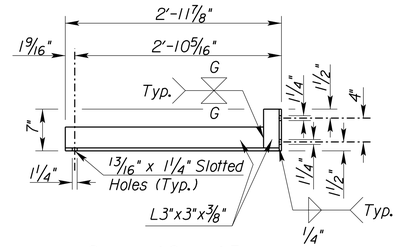

Downspout Support Frame
(For Gdr. #2)

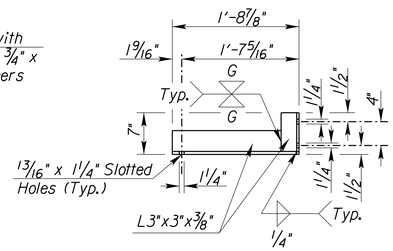

Downspout Support Frame
(For Gdr. #6)

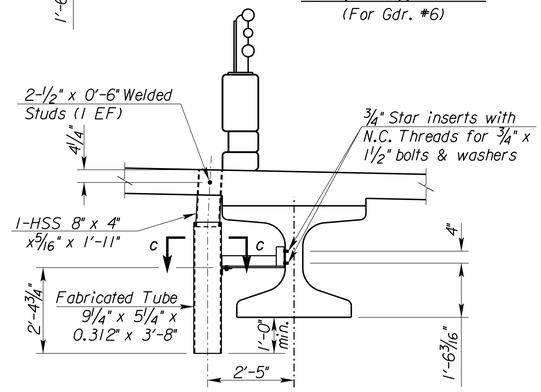

Elevation of Downspout
(For Gdr. #6)

DRAIN AND DOWNSPOUT DETAILS

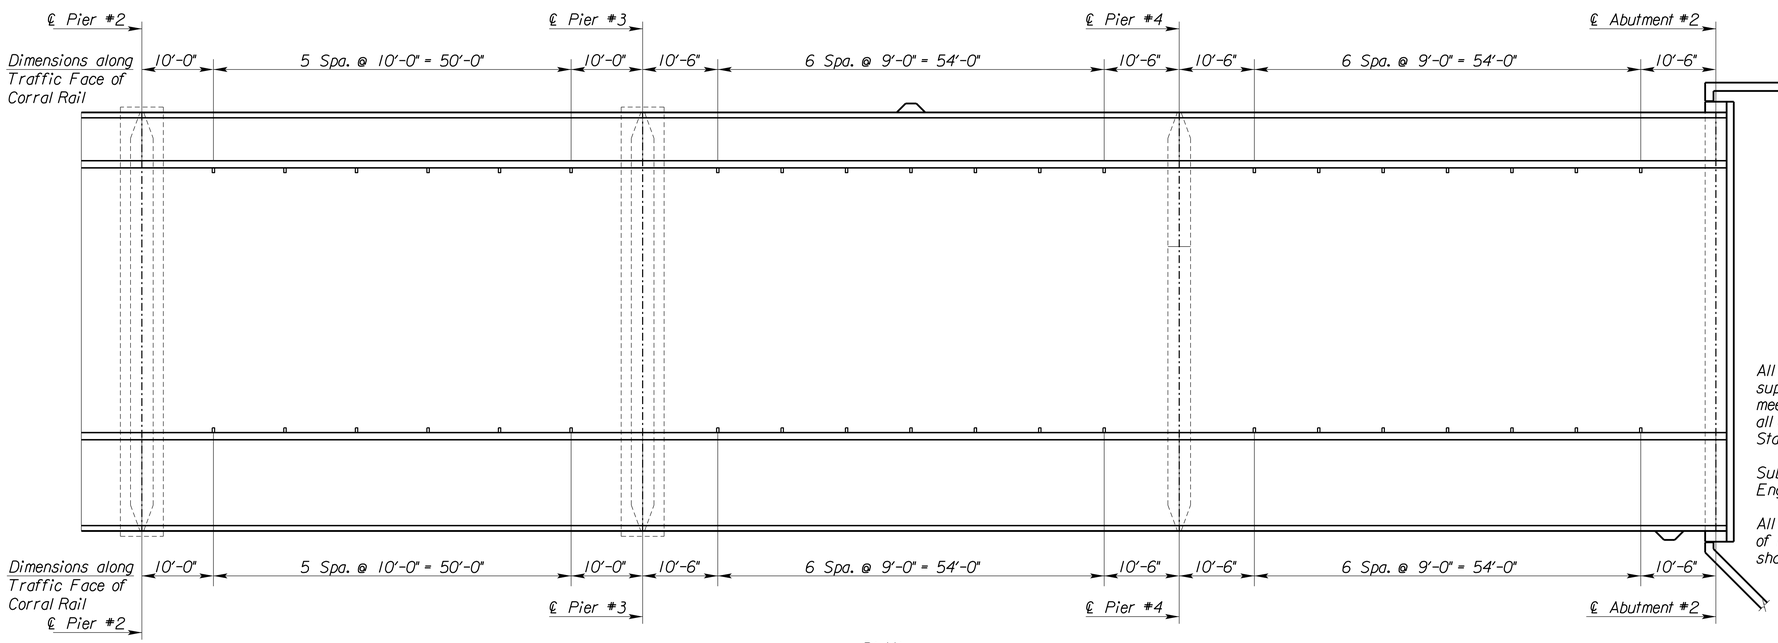

PLAN
(Showing Spans #3 thru #5)

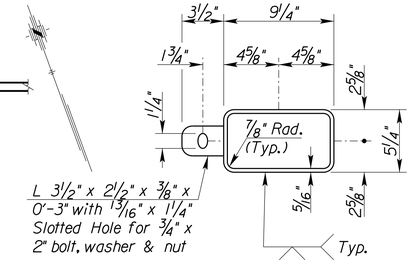

Section C-C

GENERAL NOTES

All components of the drains, downspouts and downspout support frames shall be fabricated from structural steel meeting the requirements of ASTM A36. After fabrication all components shall be galvanized in accordance with the Standard Specifications, (current edition).

Submit shop drawings for review and approved by the Engineer prior to fabrication.

All work, labor and materials necessary for the construction of the drains, downspouts and downspout support frames shall be included in the bid item "Bridge Drainage System".

LEGEND

EF = Each Face

CITY OF WICHITA

wsp

DECK DRAIN DETAILS

HARRY STREET BRIDGE
OVER ARKANSAS RIVER

STRUCTURE NO. 43040087630AR40

REVISIONS		
NO.	DATE	DESCRIPTION

PROJ NO:	35838B
SCALE:	AS NOTED
DATE:	.
DESIGNED BY:	--
DRAWN BY:	--
CHECKED BY:	--
YEAR:	2019

SHEET NO
71
SHEET 71 OF 135

Plotted : 10/3/2019 2:15:09 PM File : T:\35838A-COW_HarrySt\Bridge\Cadd\Sheets\Structures\838DRN01.dgn