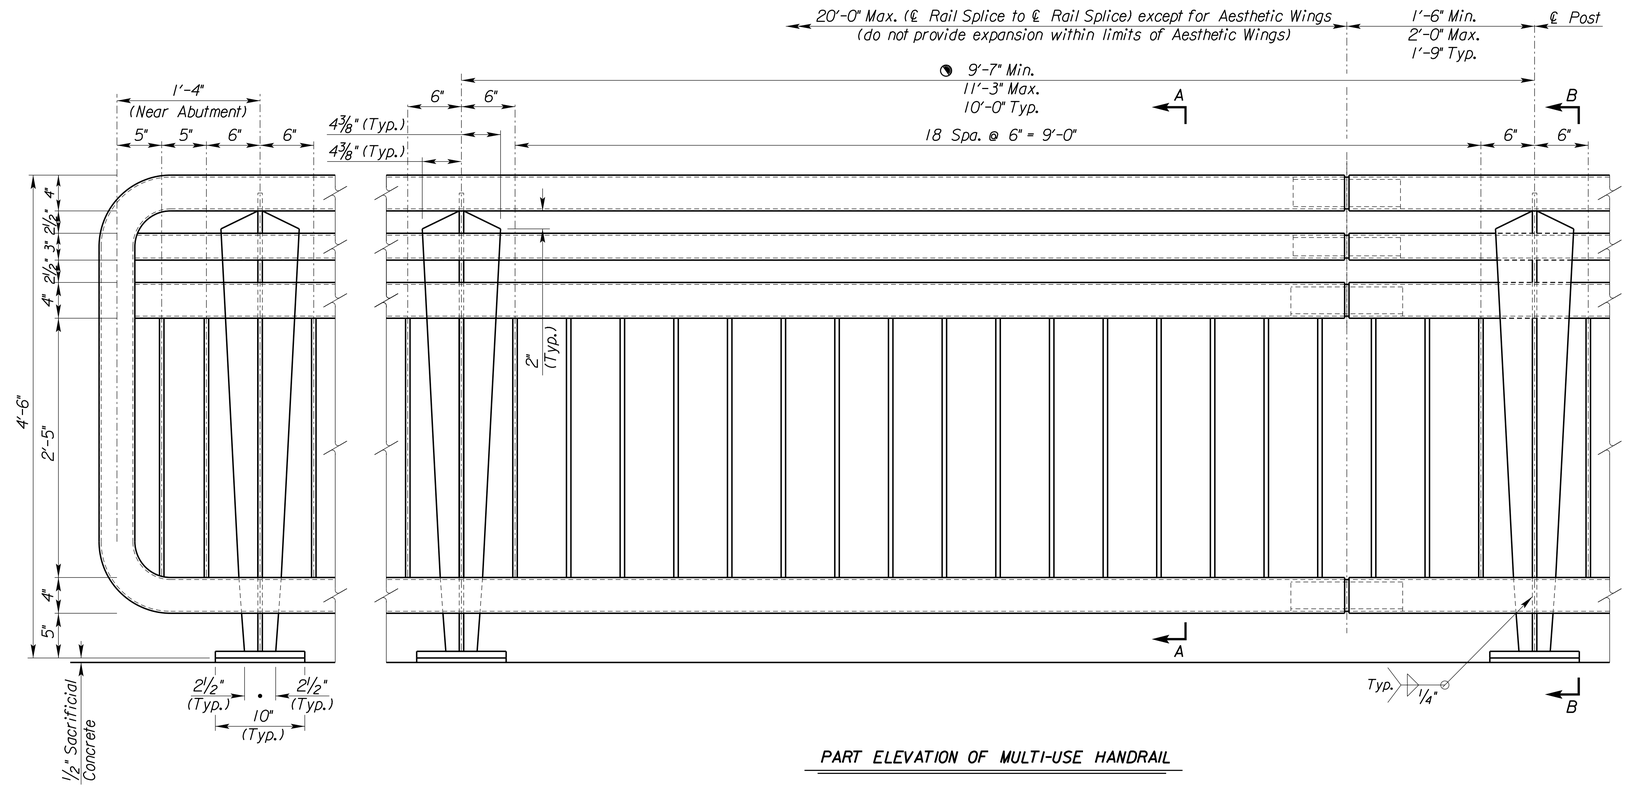

PART ELEVATION OF MULTI-USE HANDRAIL

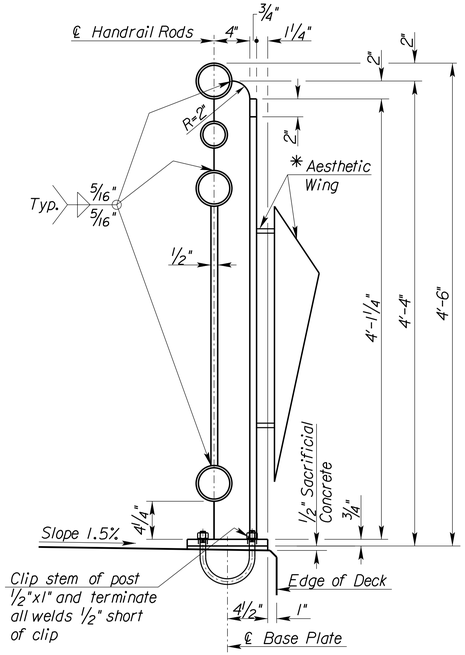

SECTION B-B
(@ Deck)
(Aesthetic Wing not shown for clarity.)

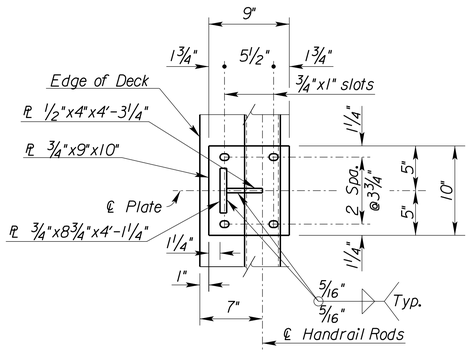

PLAN OF BASE PLATE ALONG EDGE OF DECK

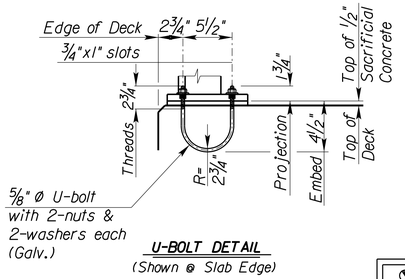

U-BOLT DETAIL
(Shown @ Slab Edge)

See Sh. #74 for Post Spacing

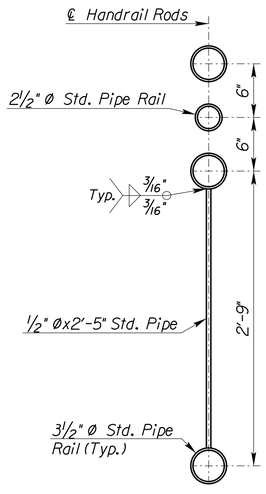

SECTION A-A
(Aesthetic Wing not shown for clarity.)

See "Handrail Details III" sheet for General Notes.

* See "Handrail Details V" sheet. Attachment of Aesthetic Wing to posts shall be approved by the Engineer with Shop Drawings prior to installation.

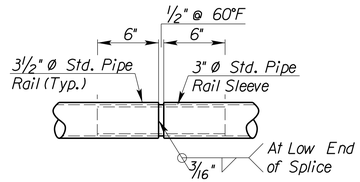

RAIL SPLICE DETAIL
(3 1/2" ø Shown. 2 1/2" ø Similar)

LEGEND
EF = Each Face
NF = Near Face
FF = Far Face

See Sh. #76 for Handrail Details III sheet.

CITY OF WICHITA

wsp

HARRY STREET BRIDGE
OVER ARKANSAS RIVER

STRUCTURE NO. 430400876 30AR40

HANDRAIL DETAILS IV

REVISIONS			
NO.	DATE	DESCRIPTION	

PROJ NO:	35838B
SCALE:	AS NOTED
DATE:	.
DESIGNED BY:	--
DRAWN BY:	--
CHECKED BY:	-
YEAR:	2019

SHEET NO
77
SHEET 77 OF 135

Plotted : 10/3/2019 2:15:28 PM File : T:\35838A-COW_HarryStBridge\Cadd\Sheets\Structures\838HRL04.dgn