CORRAL RAIL DETAILS

HARRY STREET BRIDGE
OVER ARKANSAS RIVER

STRUCTURE NO. 430400876300AR40

CITY OF WICHITA

wsp

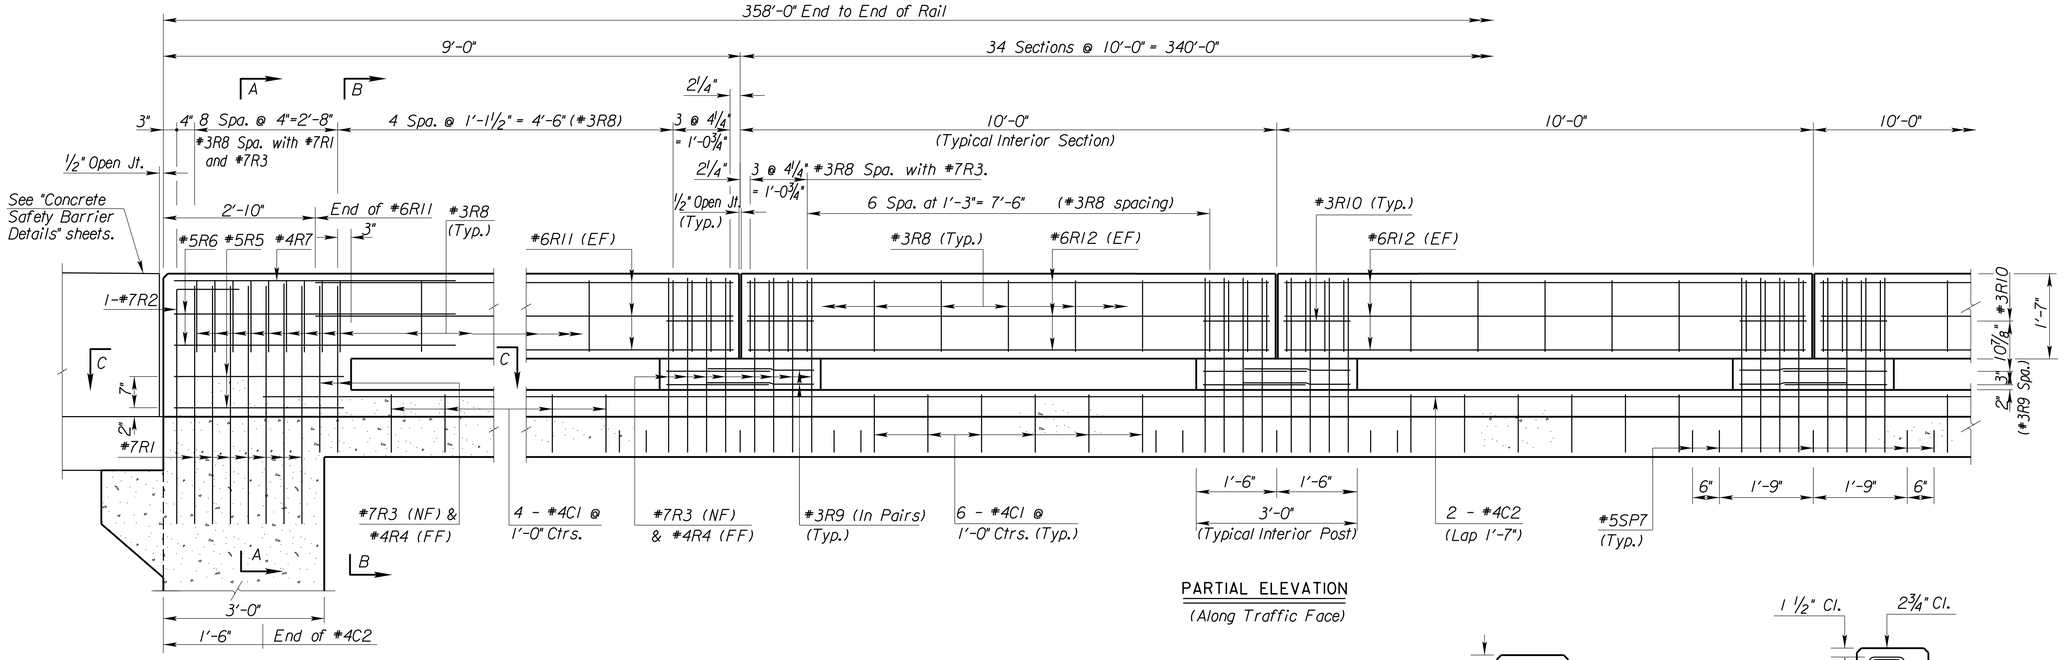

PARTIAL ELEVATION
(Along Traffic Face)

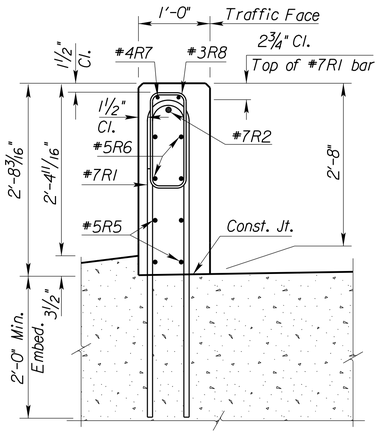

SECTION A-A

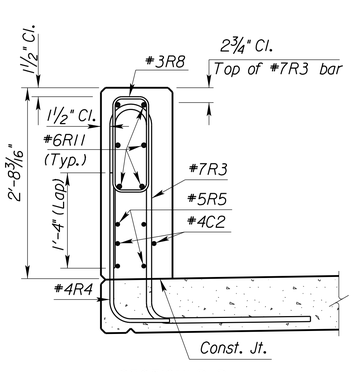

SECTION B-B

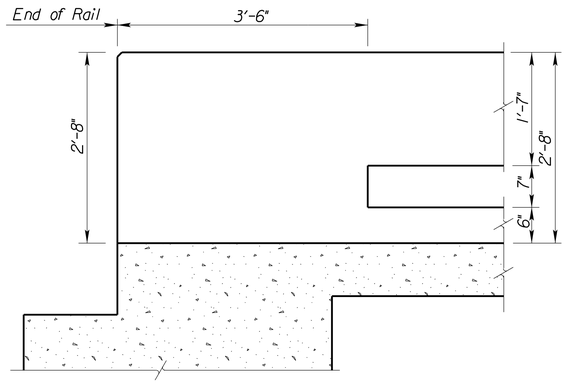

ELEVATION
(Dimensions at traffic face of rail.)

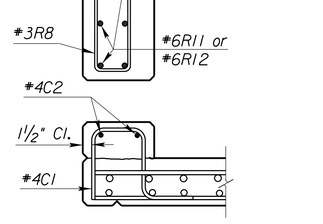

TYPICAL SECTION BETWEEN POSTS

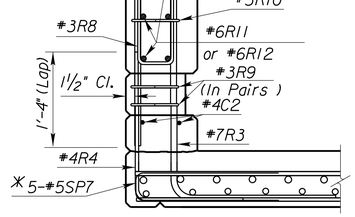

SECTION THRU POSTS

✳ The hook may be canted to provide clearance and/or fit between reinforcing

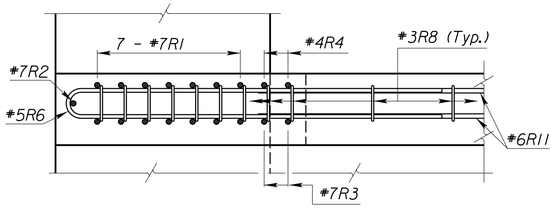

SECTION C-C

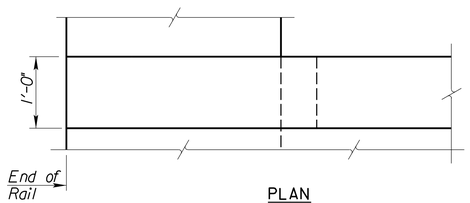

PLAN

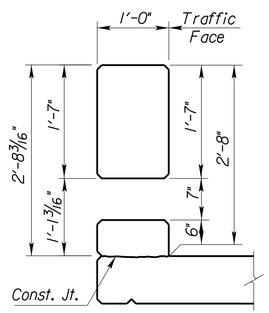

TYPICAL SECTION BETWEEN POSTS

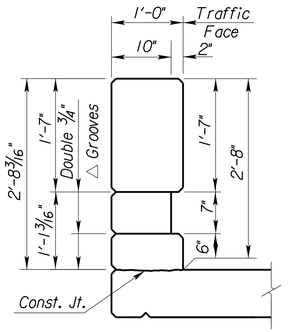

TYPICAL INTERIOR POST

See Sh. No.'s 22 - 25 for Concrete Safety Barrier Details sheets.

REVISIONS			
NO.	DATE	DESCRIPTION	

PROJ NO:	35838B
SCALE:	AS NOTED
DATE:	.
DESIGNED BY:	--
DRAWN BY:	--
CHECKED BY:	-
YEAR:	2019

SHEET NO
79
SHEET 79 OF 135

Plotted : 10/3/2019 2:15:34 PM File : T:\35838A-COW_HarryStBridge\Cadd\Sheets\Structures\838CRD01.dgn