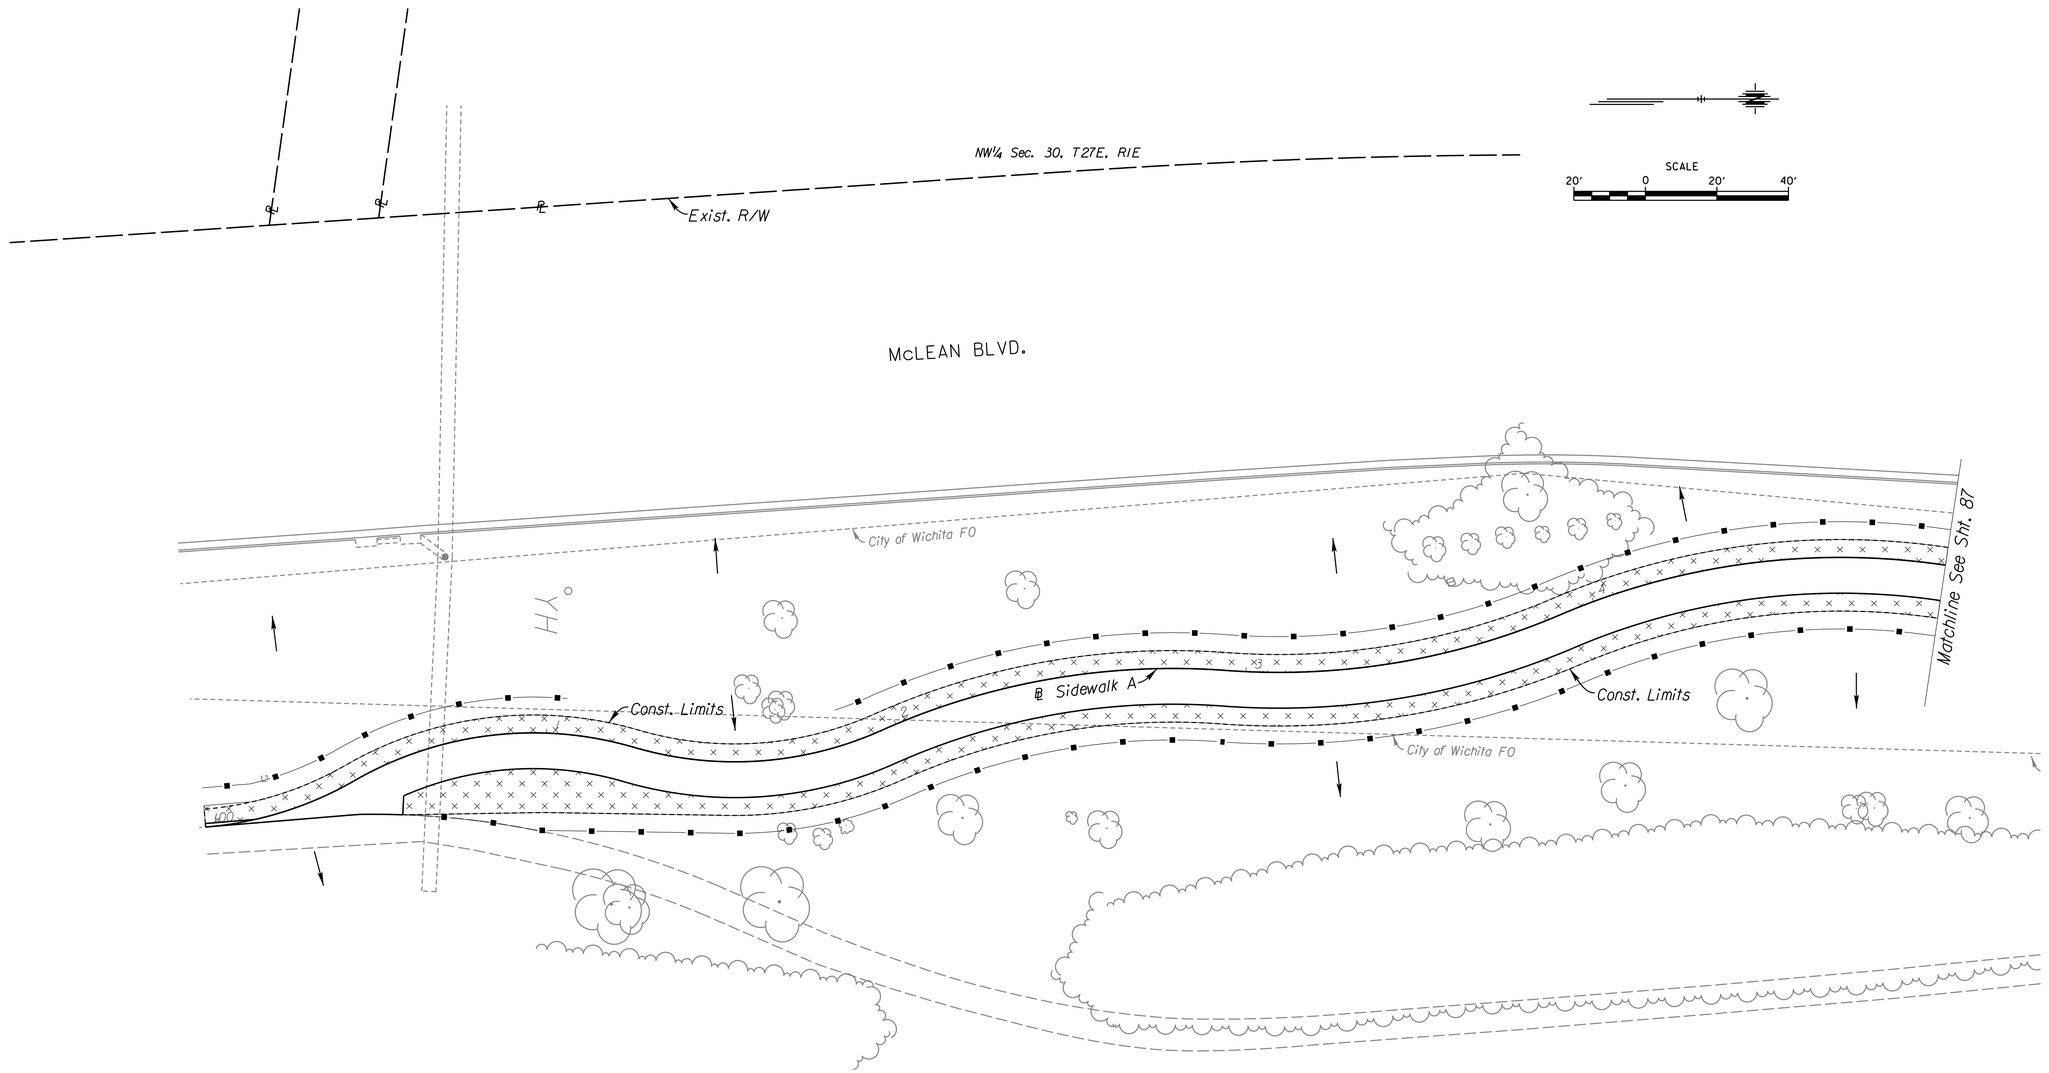

Notes:
This Project will disturb 1.8 acres.

Refer to City of Wichita Standards for BMP installation, inspection and maintenance details and specifications.

Costs for each erosion and sediment control item shall include maintenance, inspection and eventual removal. Besides keeping each device in working order, maintenance shall include, at a minimum, sediment removal before 50% of device's capacity is reached.

Contractor shall adjust erosion and sediment control plans to conform to actual construction operations. All changes to plan shall be approved by the City.

Stockpiling of excavation material on the Project Site is generally prohibited. Small interim stock piles not immediately hauled off-site should be enclosed and protected with silt barrier around the entire circumference of the stock pile.

Erosion control devices will need to be installed as applicable for the appropriate construction phase. Contractor shall adjust erosion and sediment control plan to conform to actual construction operations. Once installed, the devices shall remain in-place and continue to be maintained until no longer necessary as determined by the City.

See Sh. No. 85 for Recpitulation of Erosion Control BMP quantities.

See Sh. No's. 93 - 94 for Landscaping Plans.

SUMMARY OF EROSION CONTROL BMP
(FOR INFORMATION ONLY)

	ITEM	QUANTITY	UNIT
	Seeding, Temporary	1	Ac.
	BMP, Back of Curb Protection	53	Lin. Ft.
✳	BMP, Construction Entrance	2	Each
	BMP, Silt Fence	1,510	Lin. Ft.

✳ Locations as approved by the Engineer

LEGEND

- Temporary Seeding
- Rip-Rap (Remove & Replace)
- Rip-Rap, Light Stone (18")
- Silt Fence Barrier
- Back of Curb Protection

CITY OF WICHITA

wsp

HARRY STREET BRIDGE
OVER ARKANSAS RIVER

EROSION CONTROL
STA. 100+00 TO STA. 105+00

NO.	DATE	DESCRIPTION
		REVISIONS

PROJ NO:	35838B
SCALE:	1" = 20'
DATE:	.
DESIGNED BY:	--
DRAWN BY:	--
CHECKED BY:	-
YEAR:	2019

SHEET NO
86
SHEET 86 OF 135

Plotted : 10/3/2019 2:15:55 PM File : T:\35838A-COW_HarrySt\Bridge\Cadd\Sheets\Landscape\838ECN01.dgn