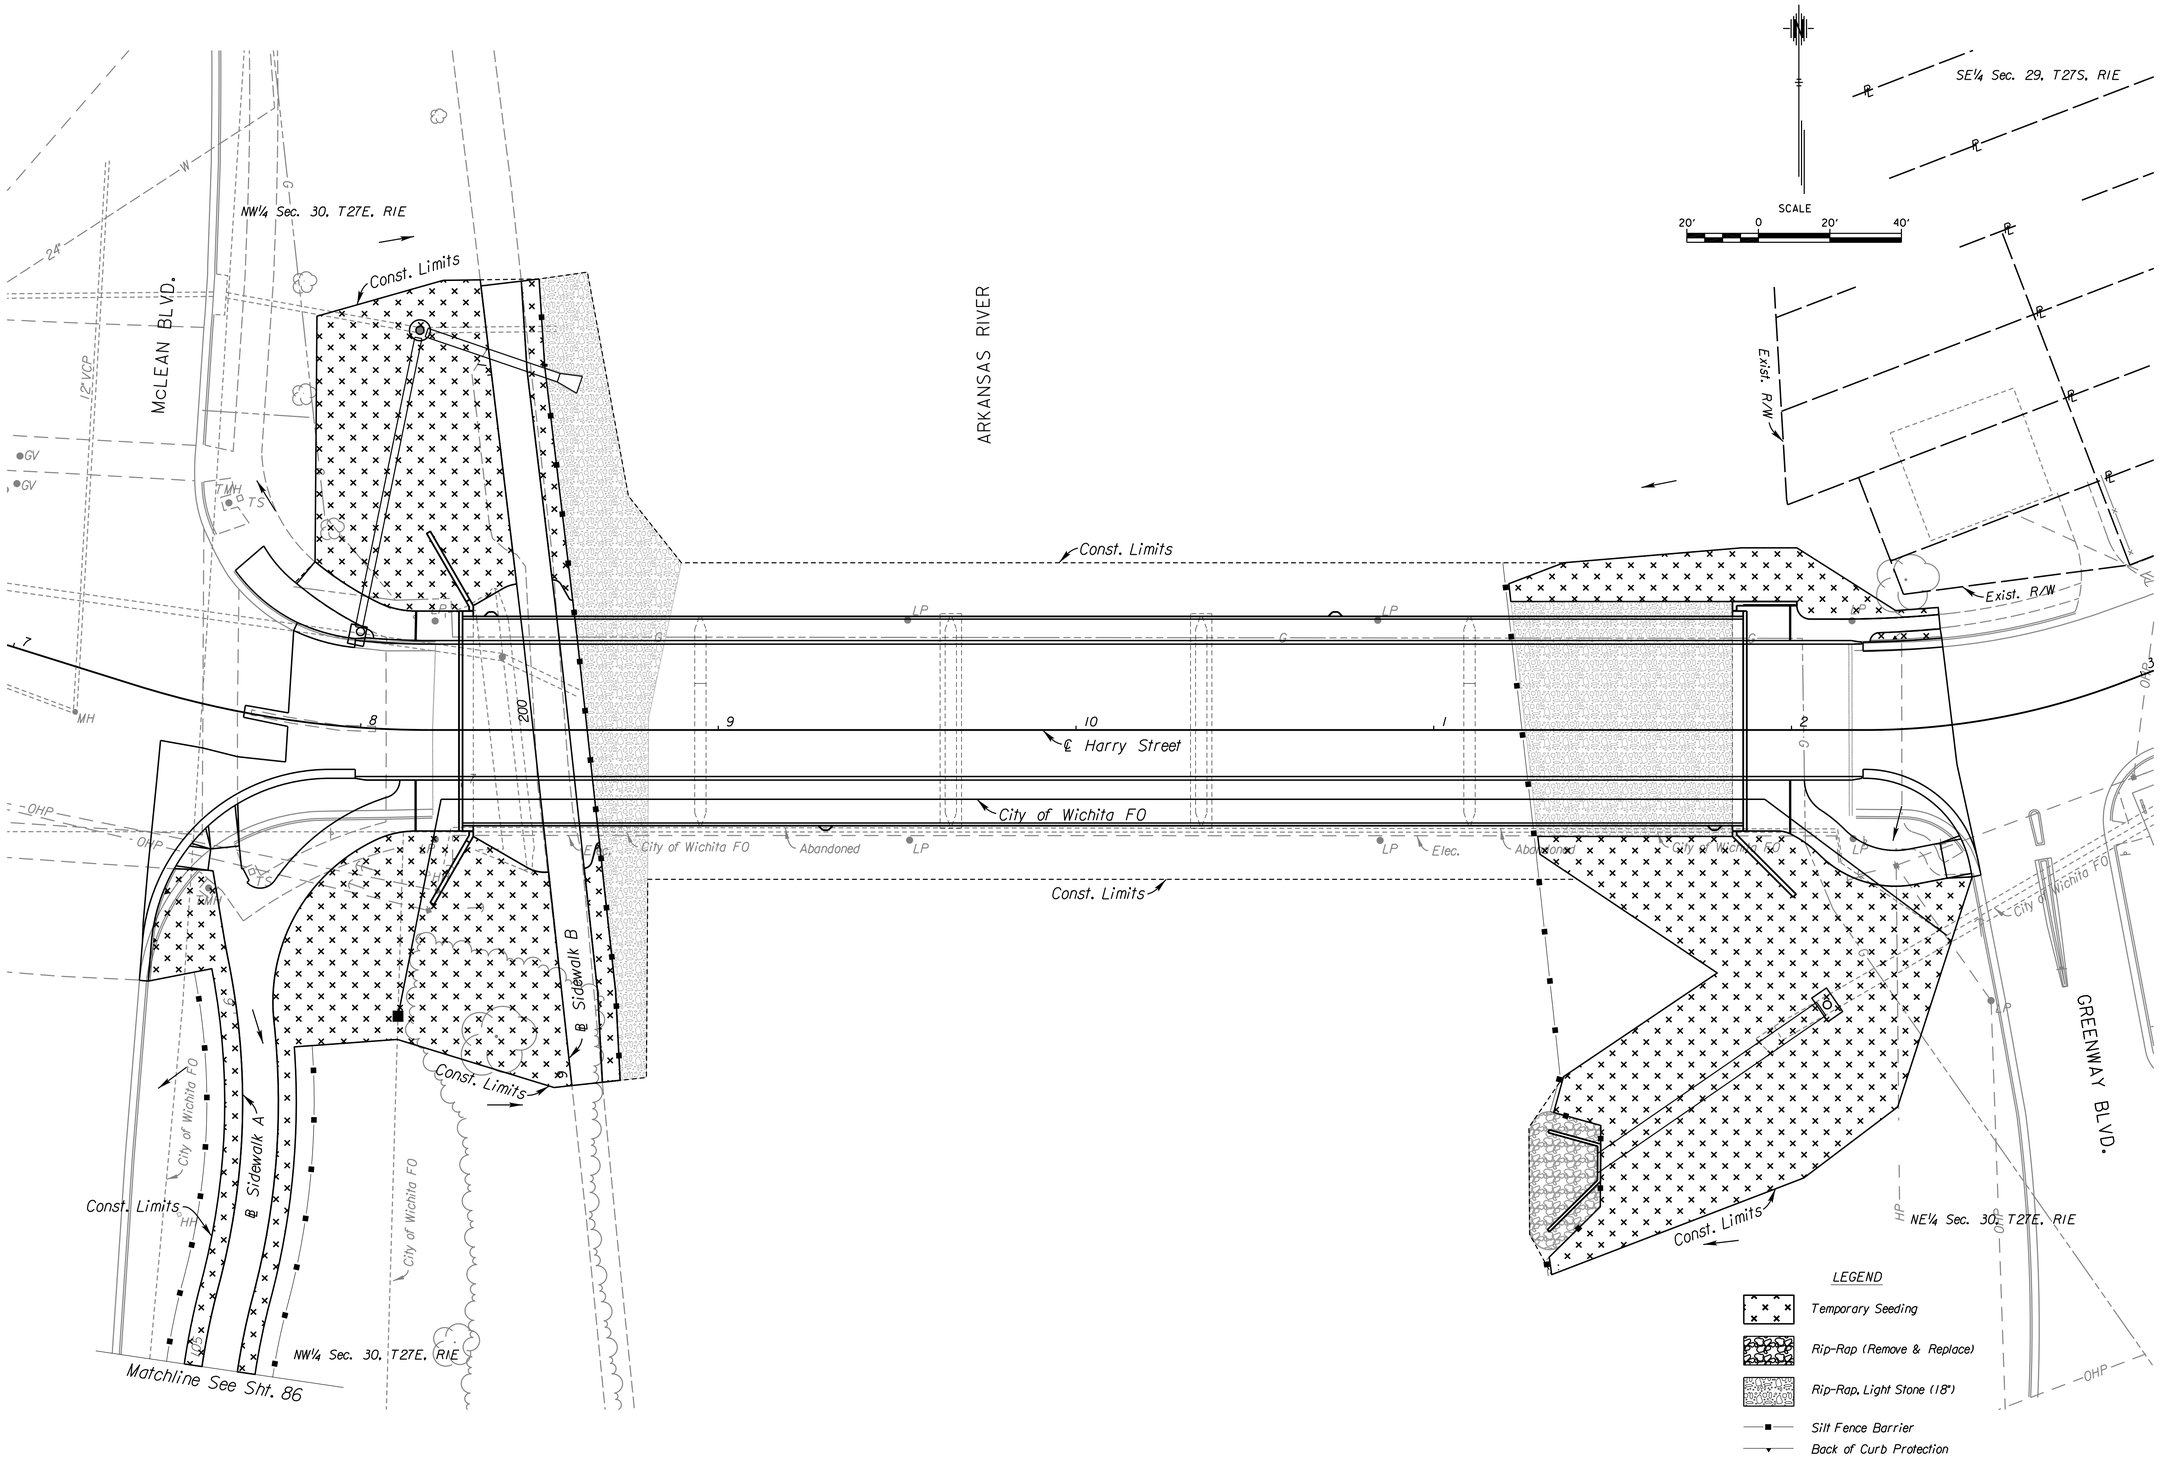

CITY OF WICHITA

wsp

HARRY STREET BRIDGE
OVER ARKANSAS RIVER

EROSION CONTROL
STA. 7+50 TO STA. 12+45

REVISIONS		
NO.	DATE	DESCRIPTION

PROJ NO:	35838B
SCALE:	1" = 20'
DATE:	.
DESIGNED BY:	--
DRAWN BY:	--
CHECKED BY:	-
YEAR:	2019

SHEET NO
87
SHEET 87 OF 135

File : T:\35838A-COW_HarryStBridge\Cadd\Sheets\Landscape\838ECN02.dgn
Plotted : 10/3/2019 2:15:57 PM