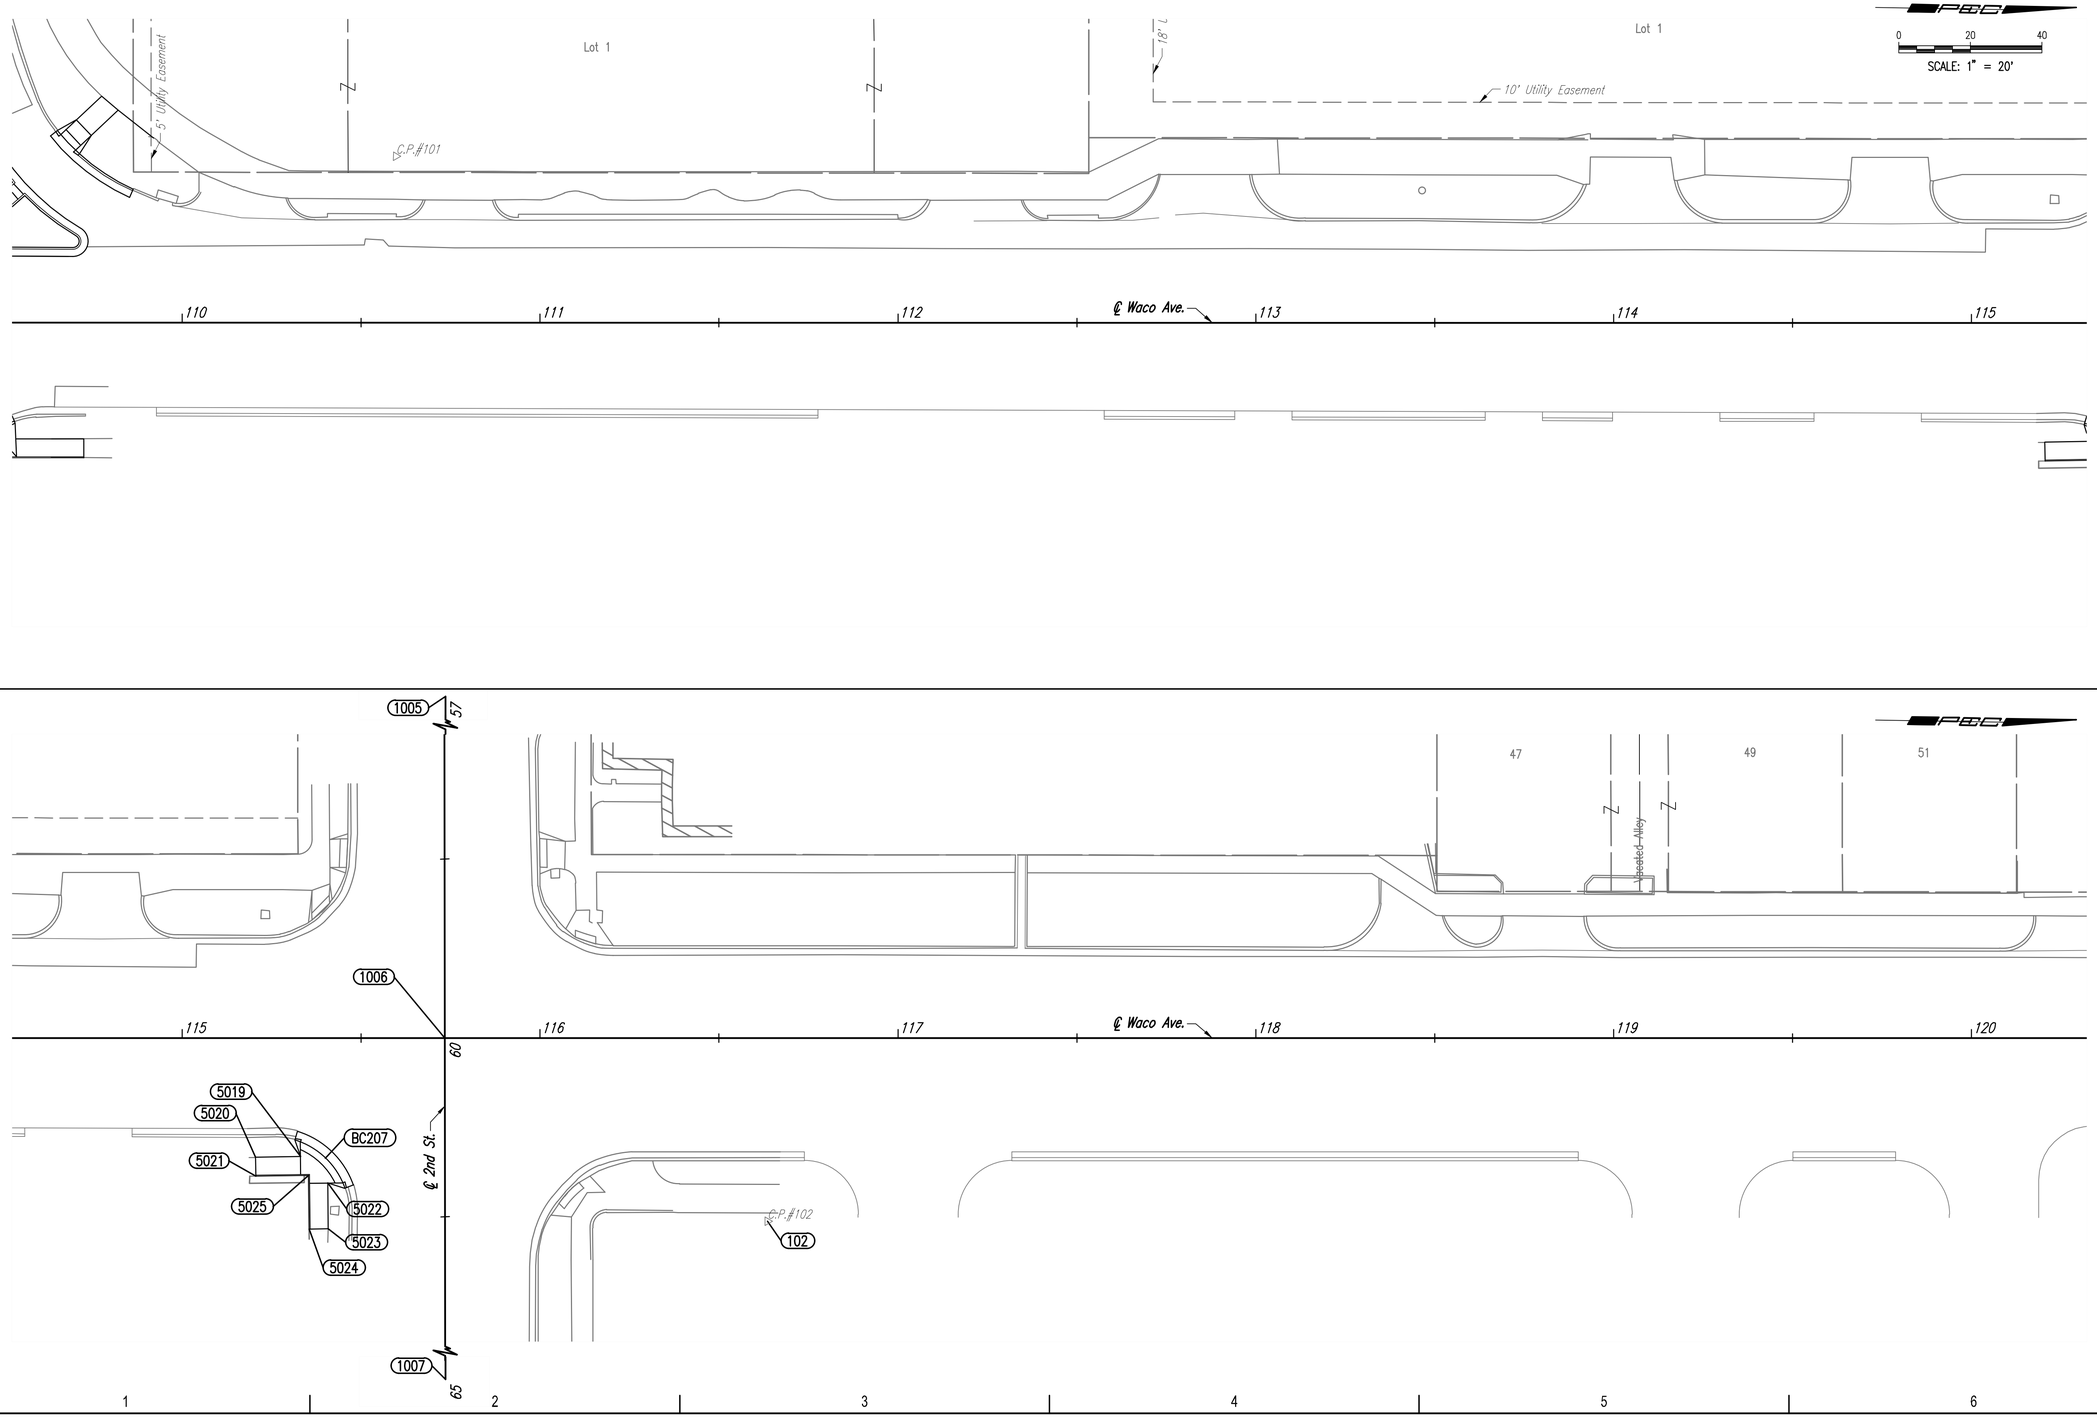

PEC
PROFESSIONAL ENGINEERING CONSULTANTS
303 SOUTH TOPEKA
WICHITA, KS 67202
316-262-2691 www.pec1.com

RILEY J. SCHMITZ
LICENSED
24168
07/03/2019
KANSAS
PROFESSIONAL ENGINEER

PAVING IMPROVEMENTS

WACO AVENUE FROM DOUGLAS TO CENTRAL

GARY JANZEN, P.E. - CITY ENGINEER
CITY OF WICHITA PROJECT NO. 472-85496

Issue:		

JOB NO.	187042-006
DATE	JUNE 2019
PM	BMM
DESIGNED BY	RJS, SAC
DRAWN BY	CP, BJS
CHECKED BY	BMM

COORDINATE GEOMETRY PLAN STA. 110+00 TO STA. 120+00

05
05 OF 48

Saved 6-4-2019 5:04:19 PM by CP
Plot Scale: 1:1 Plot Date: 6-5-2019 3:56:43 PM by CARLOS PEREZ
U:\Wichita-Civil\2018\187042\006\Muni-Trans\Drawings\187042-006-05C-COORDINATE GEOMETRY STA 110