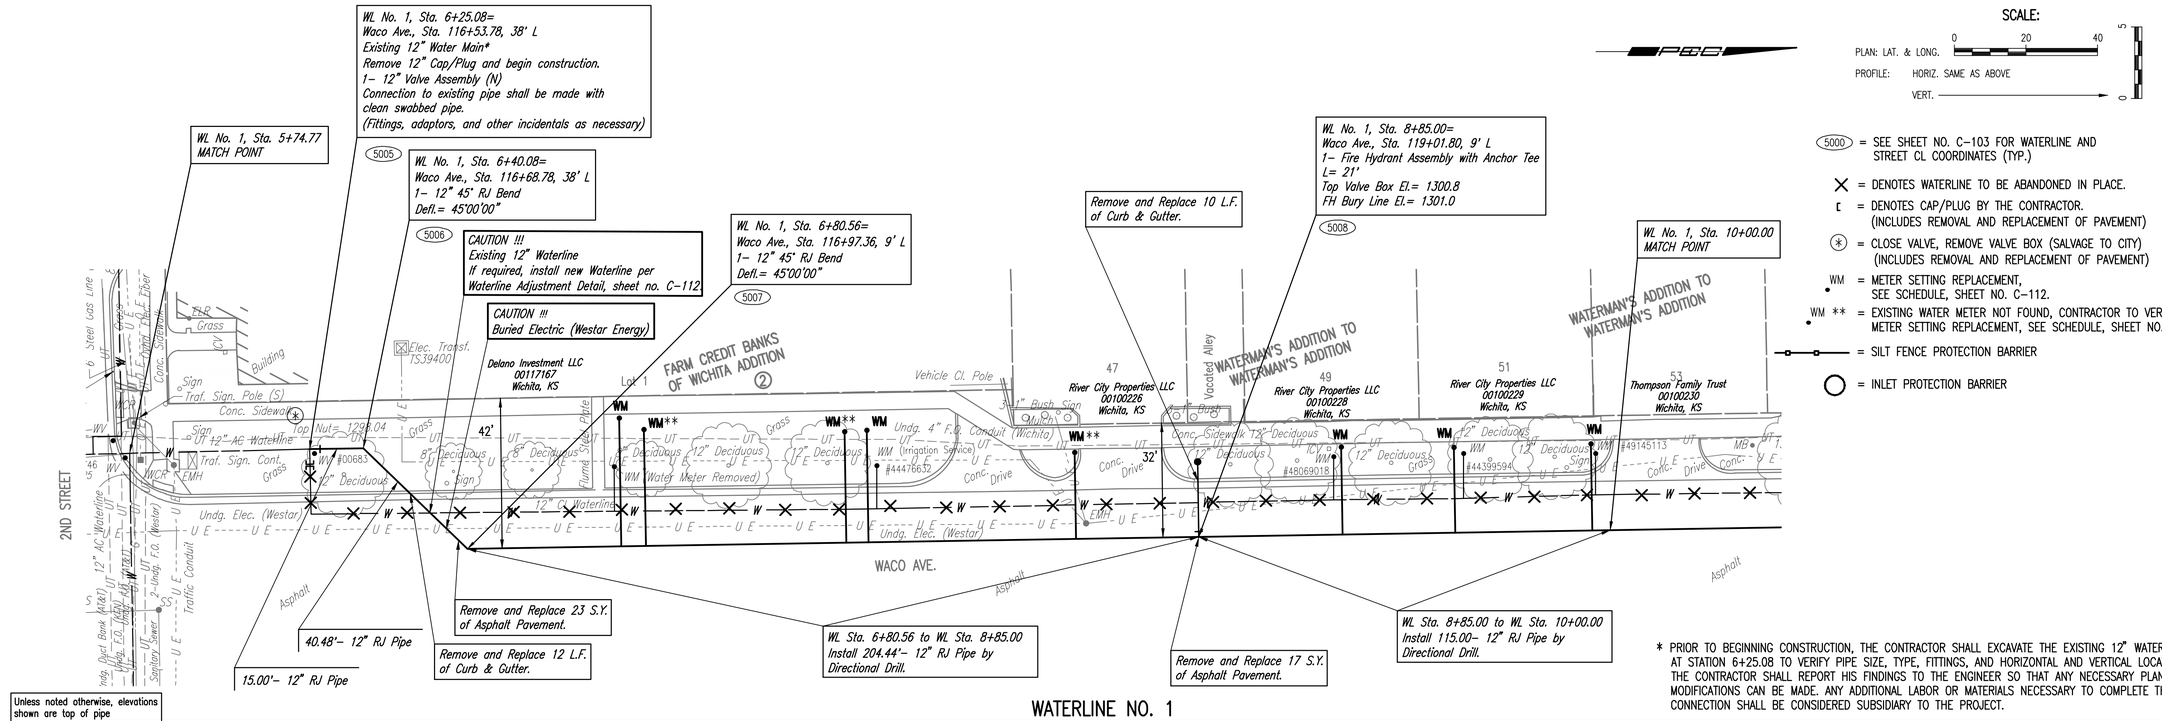

* PRIOR TO BEGINNING CONSTRUCTION, THE CONTRACTOR SHALL EXCAVATE THE EXISTING 12" WATERLINE AT STATION 6+25.08 TO VERIFY PIPE SIZE, TYPE, FITTINGS, AND HORIZONTAL AND VERTICAL LOCATION. THE CONTRACTOR SHALL REPORT HIS FINDINGS TO THE ENGINEER SO THAT ANY NECESSARY PLAN MODIFICATIONS CAN BE MADE. ANY ADDITIONAL LABOR OR MATERIALS NECESSARY TO COMPLETE THE CONNECTION SHALL BE CONSIDERED SUBSIDIARY TO THE PROJECT.

WATERLINE NO. 1

Unless noted otherwise, elevations shown are top of pipe

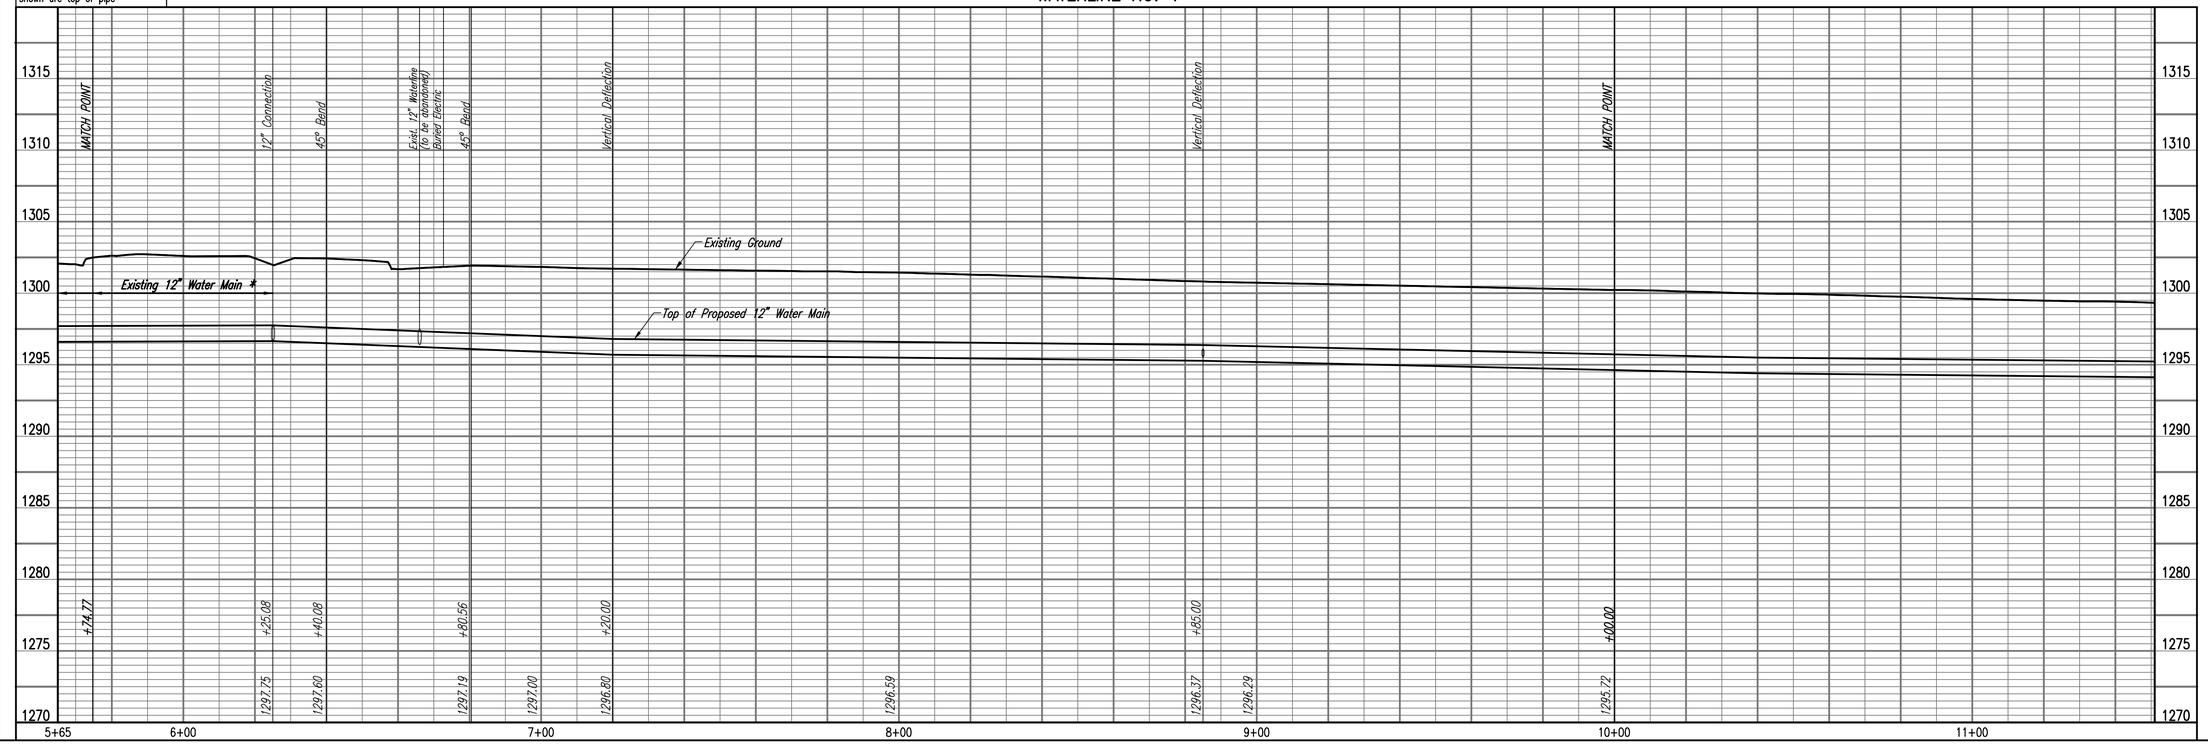

PEC
PROFESSIONAL ENGINEERING CONSULTANTS
303 SOUTH TOPEKA
WICHITA, KS 67202
316-262-2691 www.pec1.com

TREVOR KAUFMAN LICENSED 26008 08/30/2019 KANSAS PROFESSIONAL ENGINEER

WATER DISTRIBUTION SYSTEM IMPROVEMENTS

WACO AVENUE FROM 1ST TO CENTRAL

GARY JANZEN, P.E. - CITY ENGINEER
CITY OF WICHITA PROJECT NO. 448-90939

Issue		

JOB NO.	35-187042-007-0042
DATE	JUNE 2019
PM	JAG
DESIGNED BY	TBK
DRAWN BY	KTD
CHECKED BY	RWG

WATERLINE NO. 1

C-106

Saved 08-29-2019 2:07:30 PM by CSL
Plot Scale 1:1 08-29-2019 2:07:34 PM by CSL
I:\Wichita-Civil\2018\187042\007\Main\Drawings\187042-007 C-106