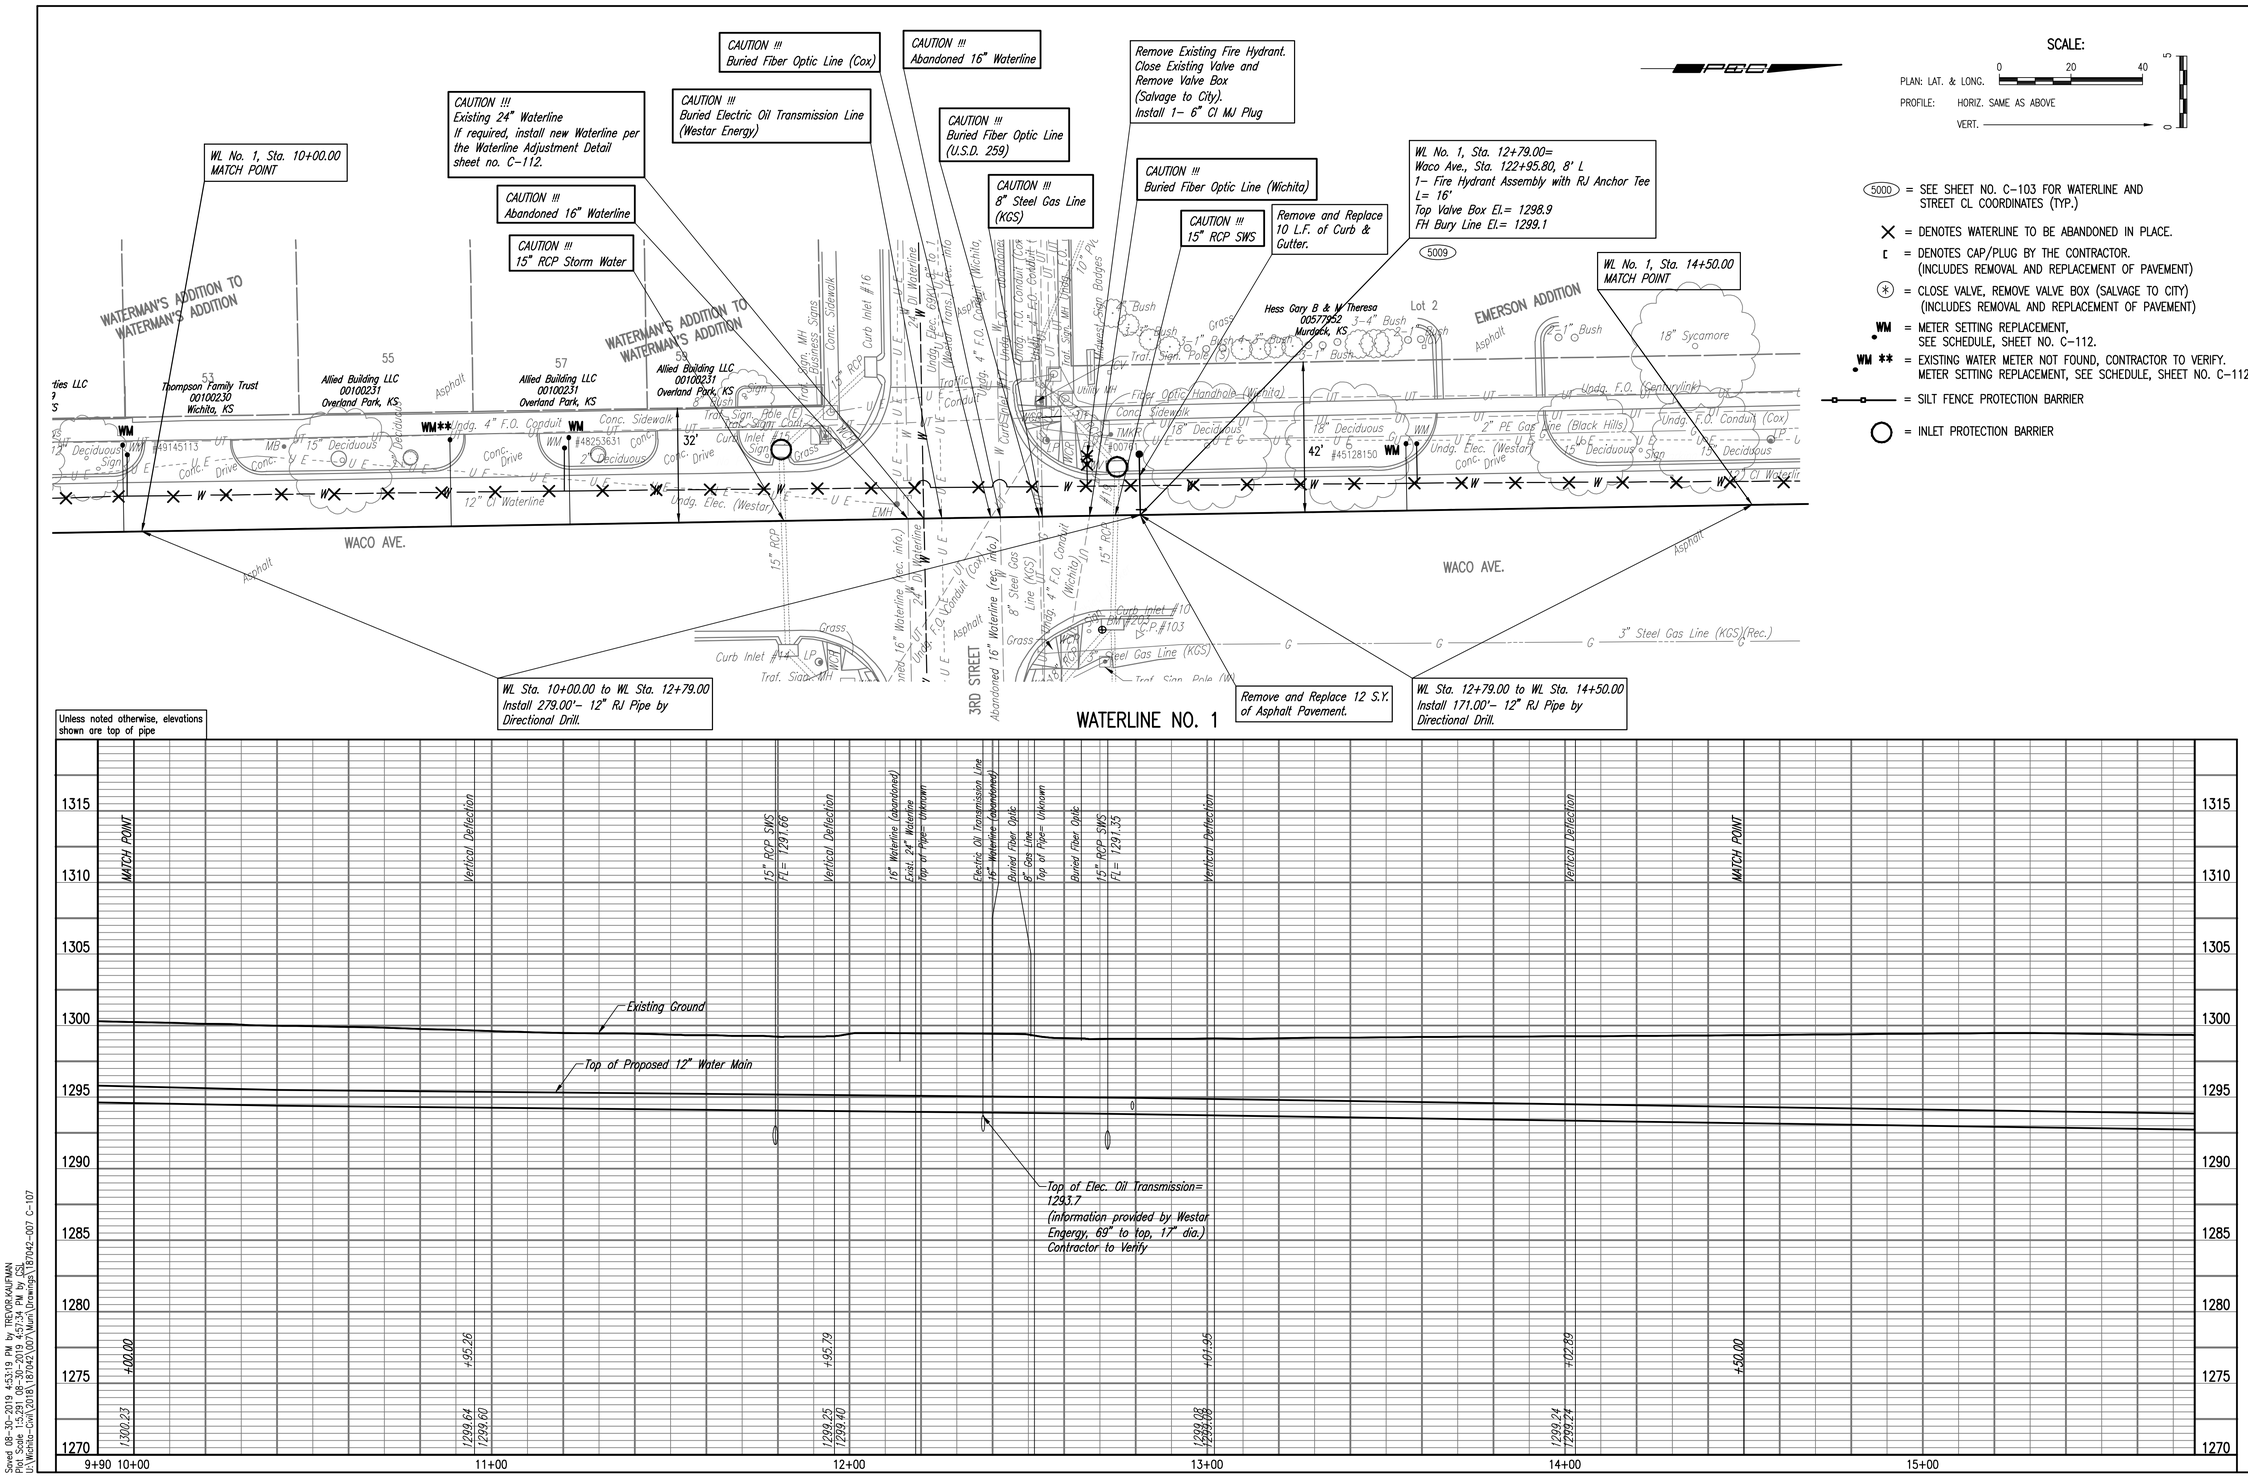

PEC
PROFESSIONAL ENGINEERING CONSULTANTS
303 SOUTH TOPEKA
WICHITA, KS 67202
316-262-2691 www.pec1.com

TREVOR KAUFMAN LICENSED 26008 08/30/2019 KANSAS PROFESSIONAL ENGINEER

WATER DISTRIBUTION SYSTEM IMPROVEMENTS

WACO AVENUE FROM 1ST TO CENTRAL

GARY JANZEN, P.E. - CITY ENGINEER
CITY OF WICHITA PROJECT NO. 448-90939

Issue:

JOB NO.	35-187042-007-0042
DATE	JUNE 2019
PM	JAG
DESIGNED BY	TBK
DRAWN BY	KTD
CHECKED BY	RWG

WATERLINE NO. 1

C-107

Saved 08-30-2019 4:53:19 PM by TREVOR.KAUFMAN
Plot Scale 1:5.291' 08-30-2019 4:57:34 PM by CSS
U:\Wichita-Civil\2018\187042\007\Main\Drawings\187042-007 C-107