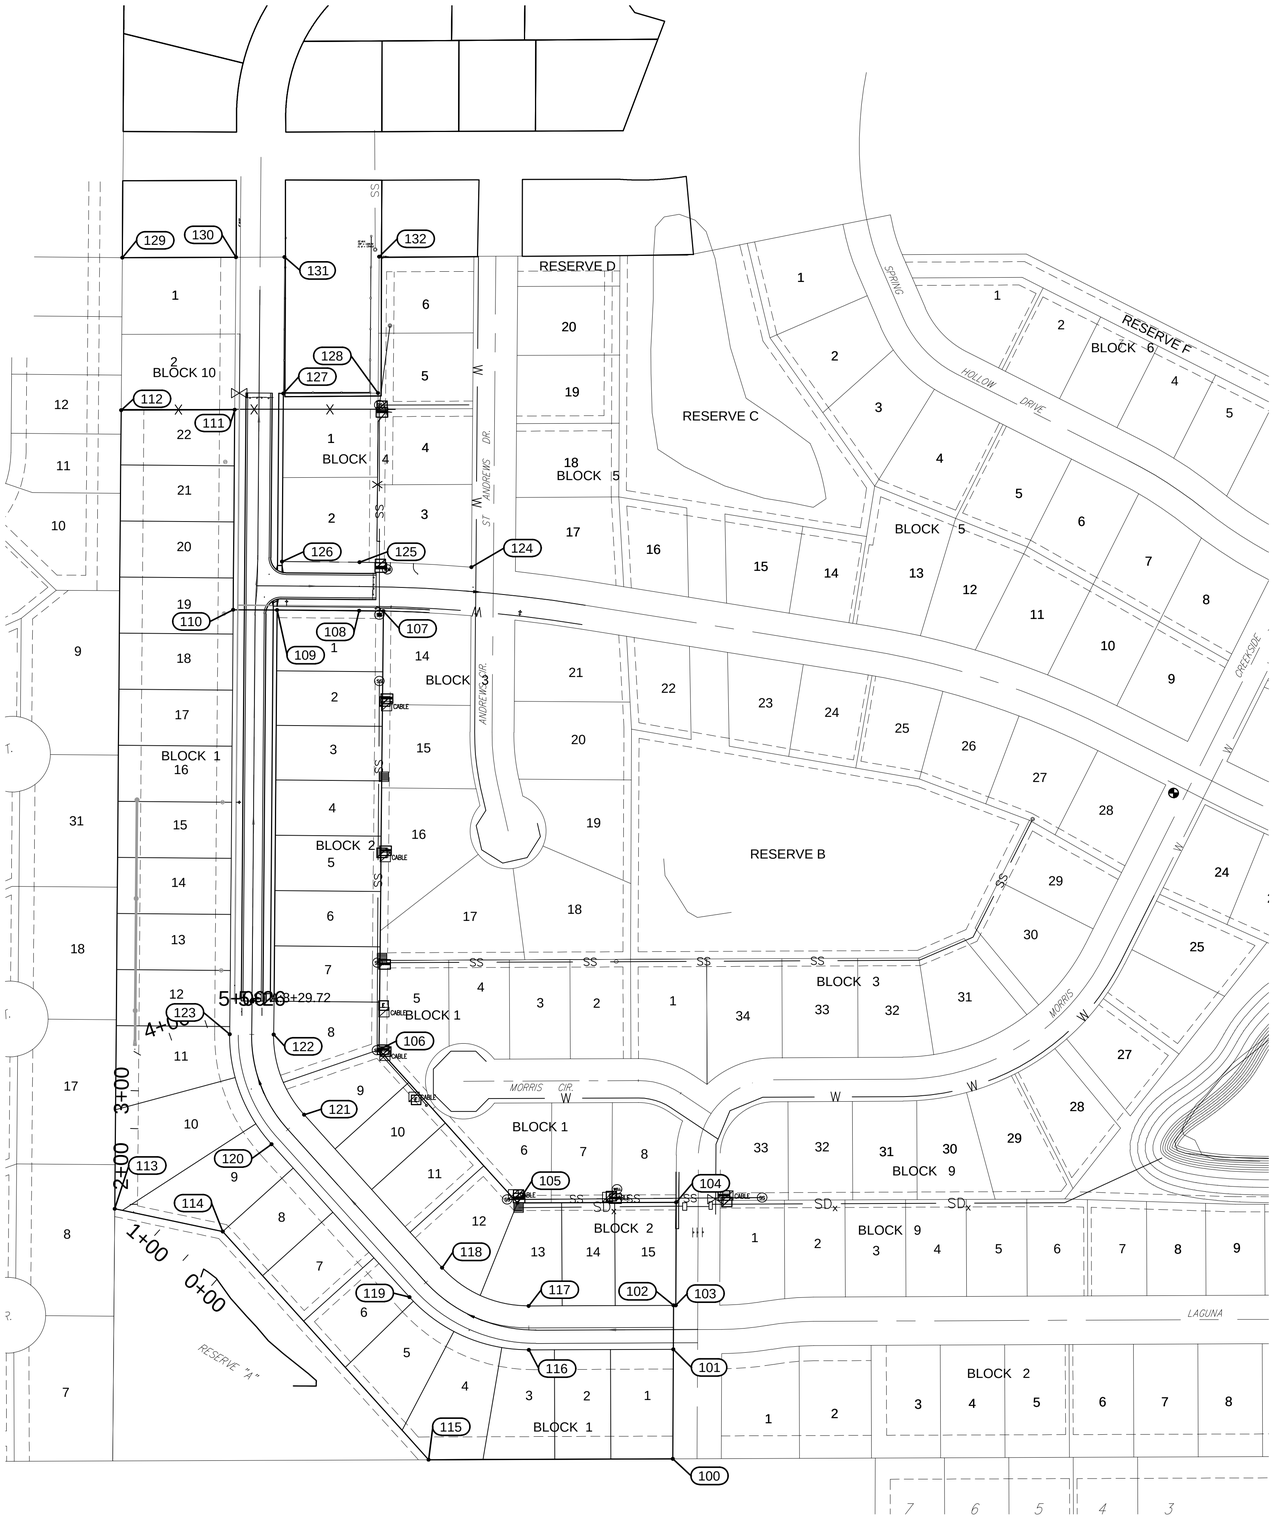

Point Table			
Point #	Northing	Easting	Description
100	19993.05	18095.60	ADDITION CORNER
101	20137.57	18096.26	ADDITION CORNER
102	20195.57	18096.53	ADDITION CORNER
103	20195.58	18099.53	ADDITION CORNER
104	20331.58	18100.15	ADDITION CORNER
105	20330.66	17890.51	ADDITION CORNER
106	20533.03	17707.93	ADDITION CORNER
107	21111.77	17713.61	ADDITION CORNER
108	21112.27	17681.68	ADDITION CORNER
109	21113.08	17573.32	ADDITION CORNER
110	21113.51	17515.32	ADDITION CORNER
111	21377.51	17517.43	ADDITION CORNER
112	21376.84	17367.43	ADDITION CORNER
113	20322.97	17359.00	ADDITION CORNER
114	20292.91	17501.66	ADDITION CORNER
115	19991.87	17773.26	ADDITION CORNER
116	20136.72	17905.68	BLOCK CORNER PC
117	20194.72	17905.43	BLOCK CORNER PC
118	20245.23	17791.15	BLOCK CORNER PT
119	20206.38	17748.09	BLOCK CORNER PT
120	20408.25	17565.96	BLOCK CORNER PC
121	20447.10	17609.02	BLOCK CORNER PC
122	20552.85	17568.85	BLOCK CORNER PT
123	20553.31	17510.85	BLOCK CORNER PT
124	21169.76	17829.76	BLOCK CORNER
125	21176.27	17682.16	BLOCK CORNER PT
126	21177.03	17579.83	BLOCK CORNER
127	21399.01	17581.60	BLOCK CORNER
128	21399.50	17706.60	BLOCK CORNER
129	21578.16	17369.04	ADDITION CORNER
130	21578.75	17519.03	ADDITION CORNER
131	21579.00	17583.03	ADDITION CORNER
132	21579.49	17708.03	ADDITION CORNER

NOTES:

Points from 100 thru 123 are for Clear Creek 3rd Addition.

Points from 124 thru 132 are for Clear Creek Addition.

GARVER

© 2018 GARVER, LLC
THIS DOCUMENT, ALONG WITH THE IDEAS AND DESIGNS CONVEYED HEREIN, SHALL BE CONSIDERED INSTRUMENTS OF PROFESSIONAL SERVICE AND ARE PROPERTY OF GARVER, LLC. ANY USE, REPRODUCTION, OR DISTRIBUTION OF THIS DOCUMENT, ALONG WITH THE IDEAS AND DESIGN CONTAINED HEREIN, IS PROHIBITED UNLESS AUTHORIZED IN WRITING BY GARVER, LLC OR EXPLICITLY ALLOWED IN THE GOVERNING PROFESSIONAL SERVICES AGREEMENT FOR THIS WORK.

8535 E. 21st Street N.
Wichita, KS 67206
(316) 264-8008

ERIC JOHN GLOVER
LICENSED
18144
10-25-19
KANSAS
PROFESSIONAL ENGINEER

REV.	DATE	DESCRIPTION	BY

CITY OF WICHITA
wichita.gov

CITY OF WICHITA
WICHITA, KANSAS

CLEAR CREEK
PHASE 5 - WATER

ADDITION
BUBBLE MAP

JOB NO.: 18267009
DATE: SEPT. 2019
DESIGNED BY: EJG
DRAWN BY: DRS

BAR IS ONE INCH ON ORIGINAL DRAWING
0 1"
IF NOT ONE INCH ON THIS SHEET, ADJUST SCALES ACCORDINGLY.

DRAWING NUMBER
.

SHEET NUMBER 6 OF 14

File: I:\2018\18267009 - clear creek ph 5 engineering\Drawings\C3D\18267009-Coordinate Sheets.dwg Last Save: 10/25/2019 11:28 AM Last saved by: EJGlover
Last plotted by: Glover, Eric J. Plot Style: ---- Plot Scale: 1:2.5849 Plot Date: 10/25/2019 12:05 PM Plotter used: None