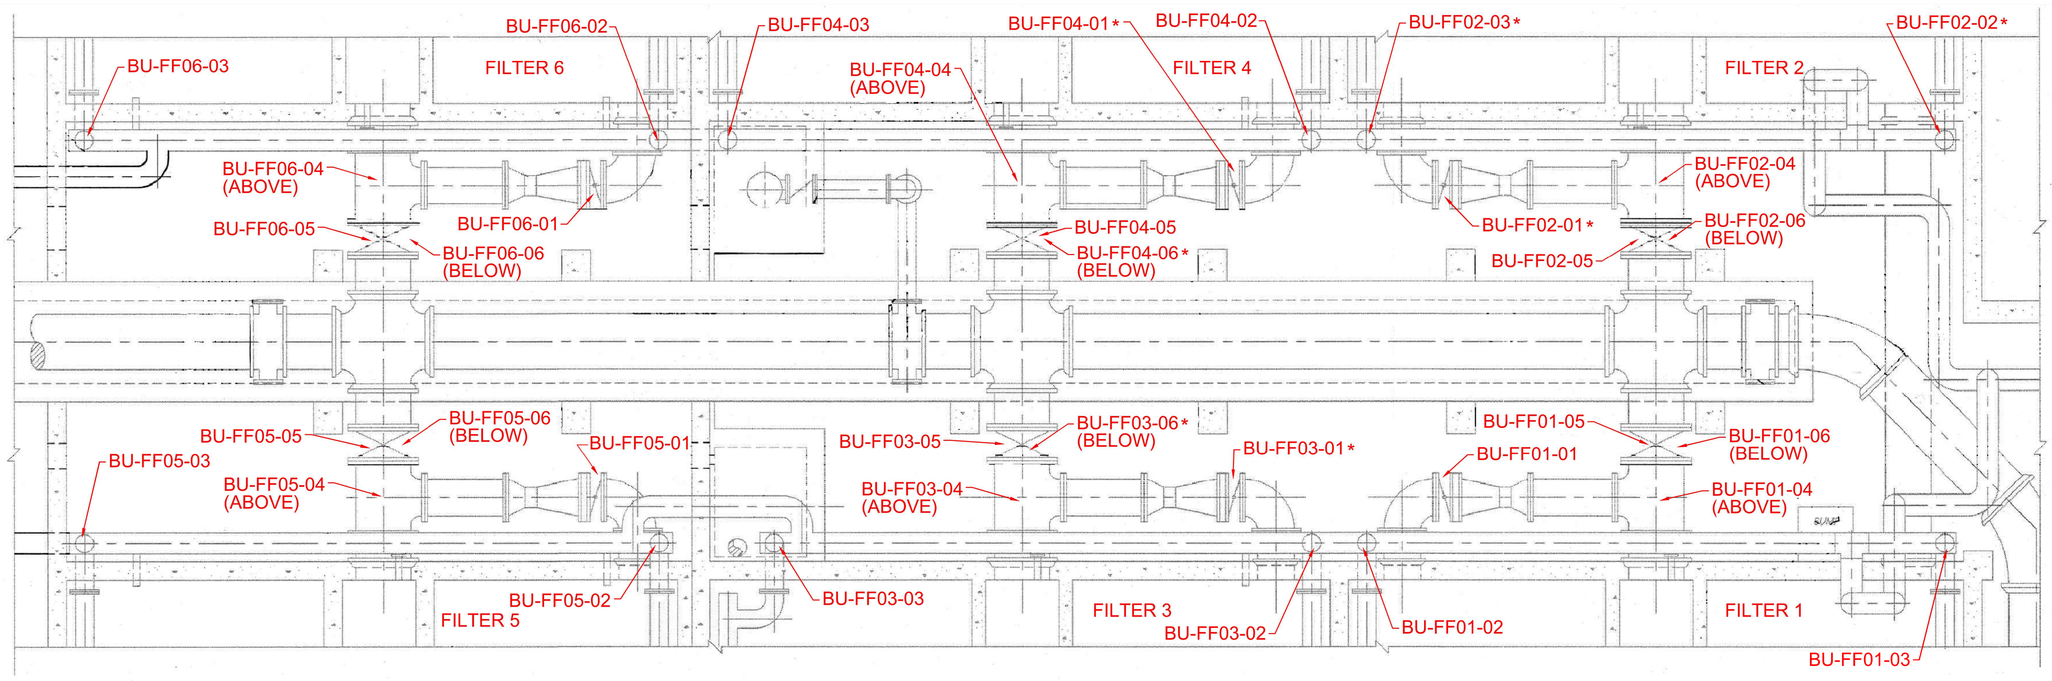

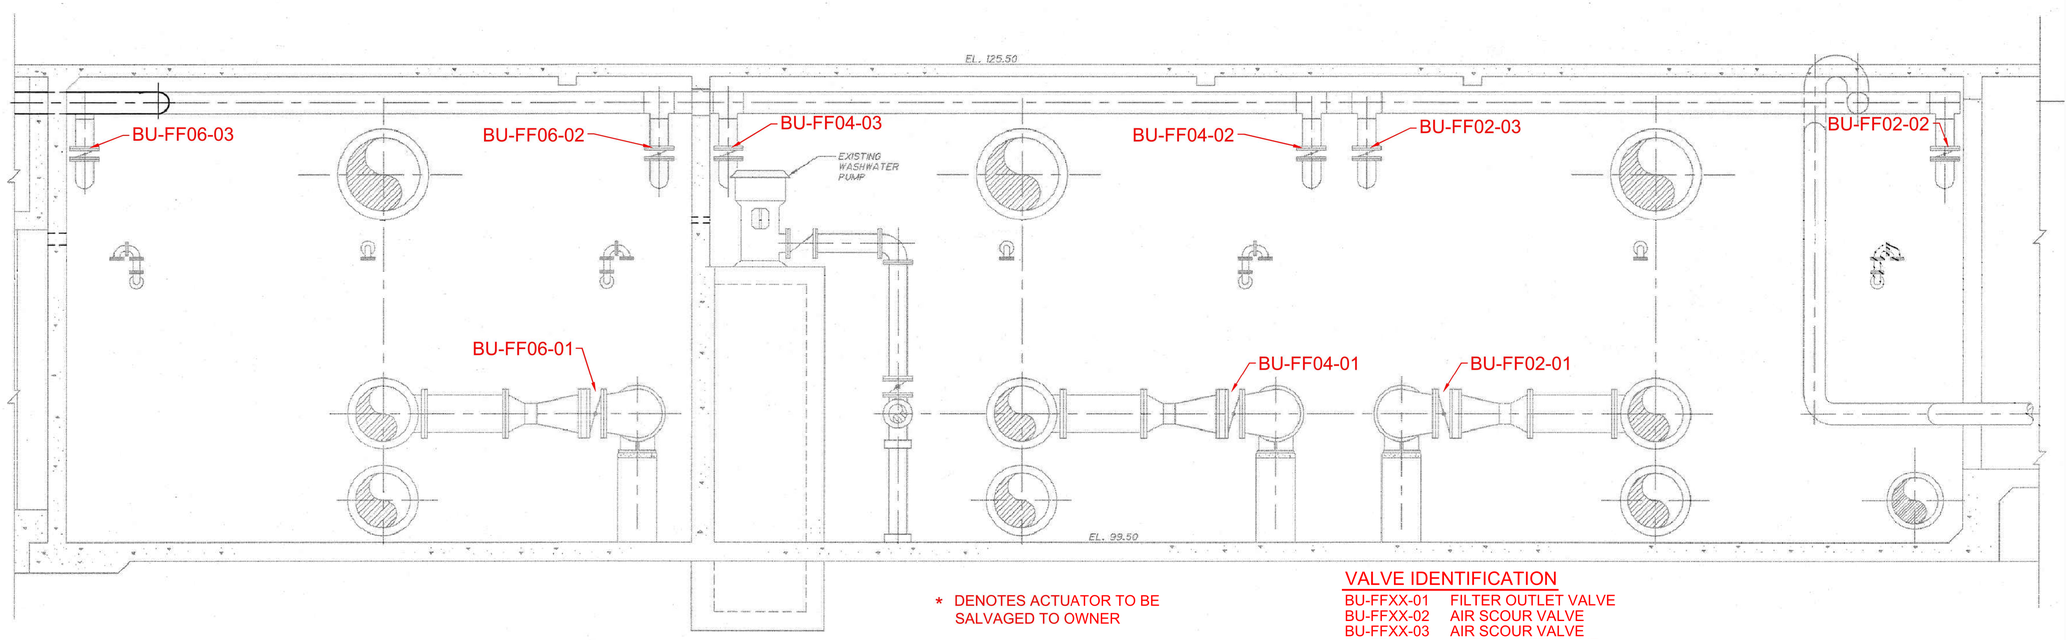

* DENOTES ACTUATOR TO BE SALVAGED TO OWNER

VALVE IDENTIFICATION

BU-FFXX-01	FILTER OUTLET VALVE
BU-FFXX-02	AIR SCOUR VALVE
BU-FFXX-03	AIR SCOUR VALVE
BU-FFXX-04	FILTER INLET VALVE
BU-FFXX-05	BACKWASH WATER INLET VALVE
BU-FFXX-06	BACKWASH OUTLET VALVE

PEC
PROFESSIONAL ENGINEERING CONSULTANTS
303 SOUTH TOPEKA
WICHITA, KS 67202
316-262-2691 www.pec1.com

CITY OF WICHITA

SARAH C. UNRUH LICENSED 18188 10/29/2019 KANSAS PROFESSIONAL ENGINEER

2020 WATER TREATMENT PLANT VALVE ACTUATOR REPLACEMENT

CITY OF WICHITA PROJECT NO. 448-2019-004278
OCA NO. 639-001
GARY JANZEN, P.E. - CITY ENGINEER

Issue:

JOB NO.	197043-004
DATE	OCTOBER 2019
PM	MDK
DESIGNED BY	SCU
DRAWN BY	CAL
CHECKED BY	MDK

FILTERS 1-6 VALVE ACTUATOR REPLACEMENT PLAN AND SECTION VIEW

C101

Saved 10-11-2019 4:42:29 PM by CAL
Plot Scale 1:1 10-29-2019 11:13:27 AM by CAL
U:\Wichita-Civil\2019\197043\004\Muni\Drawings\197043-004-C101-FILTER 1-6 VALVE ACTUATOR REPLACEMENT PLAN