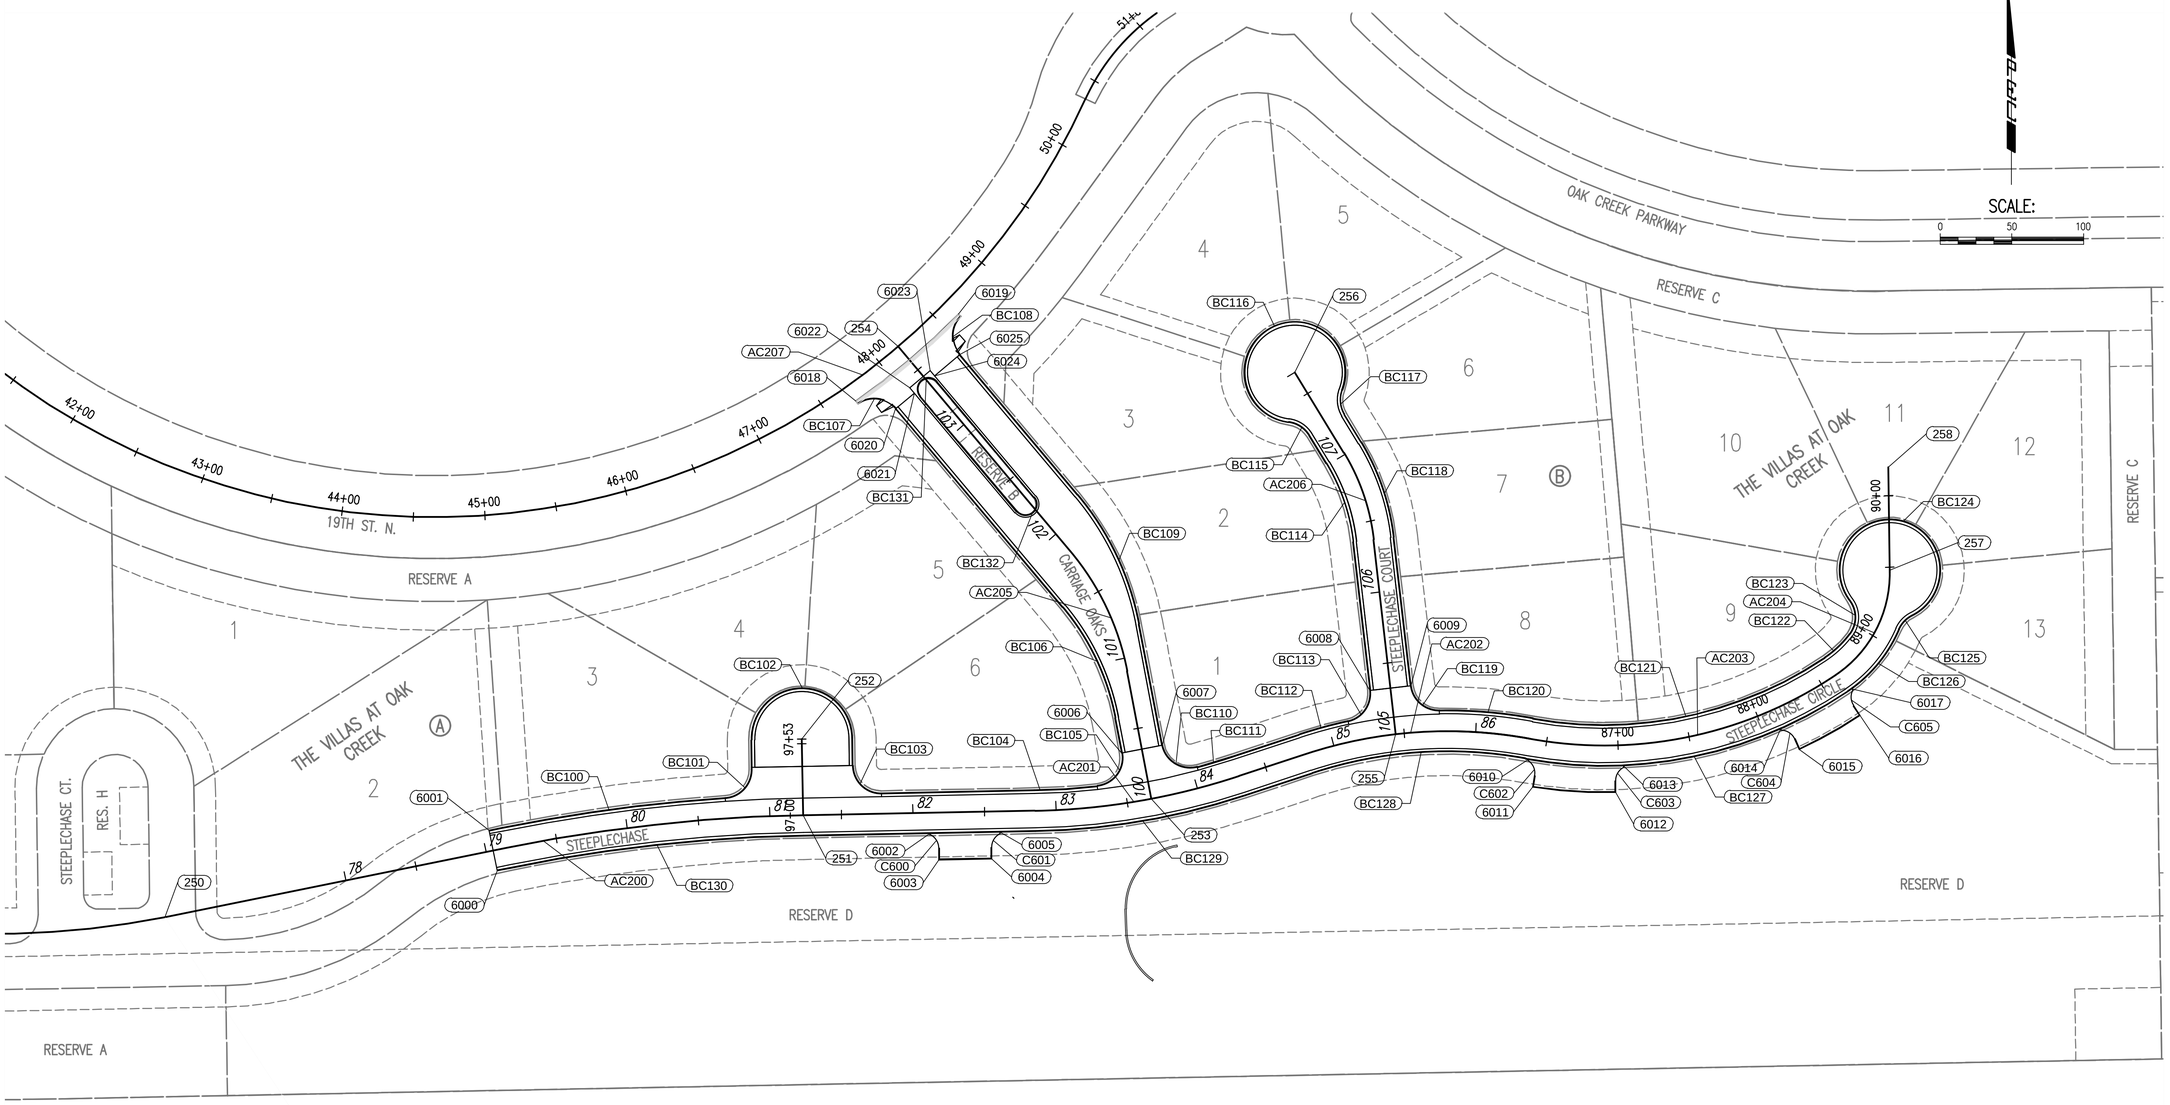

PEC
PROFESSIONAL ENGINEERING CONSULTANTS
303 SOUTH TOPEKA
WICHITA, KS 67202
316-262-2691 www.pec1.com

CITY OF WICHITA

AMY K. LUEKING
LICENSED
25131
11/15/2019
KANSAS
PROFESSIONAL ENGINEER

PAVING INCIDENTAL DRAINAGE IMPROVEMENTS THE VILLAS AT OAK CREEK PHASE 1

GARY JANZEN, P.E. - CITY ENGINEER
CITY OF WICHITA PROJECT NO. 472-2019-085583

Issue:		

JOB NO.	170551
DATE	NOVEMBER, 2019
PM	BMM
DESIGNED BY	AKL
DRAWN BY	BJS, CP
CHECKED BY	BMM

COORDINATE GEOMETRY PLAN

10
TOTAL SHEETS 51

Saved 11-15-2019 2:08:15 PM by CP
Plot Scale 1:1 11-15-2019 2:24:40 PM by KLUEKIS.DEKAT
U:\Wichita-Civil\2017\170551\000\Muni-Trans\Drawings\170551-000-10C-COORDINATE GEOMETRY PLAN