STATE	PROJECT NO.	YEAR	SHEET NO.	TOTAL SHEETS
KANSAS	170551-000	2019	38	51

1" = 5' VERT.
1" = 5' HORIZ.
STEEPLECHASE

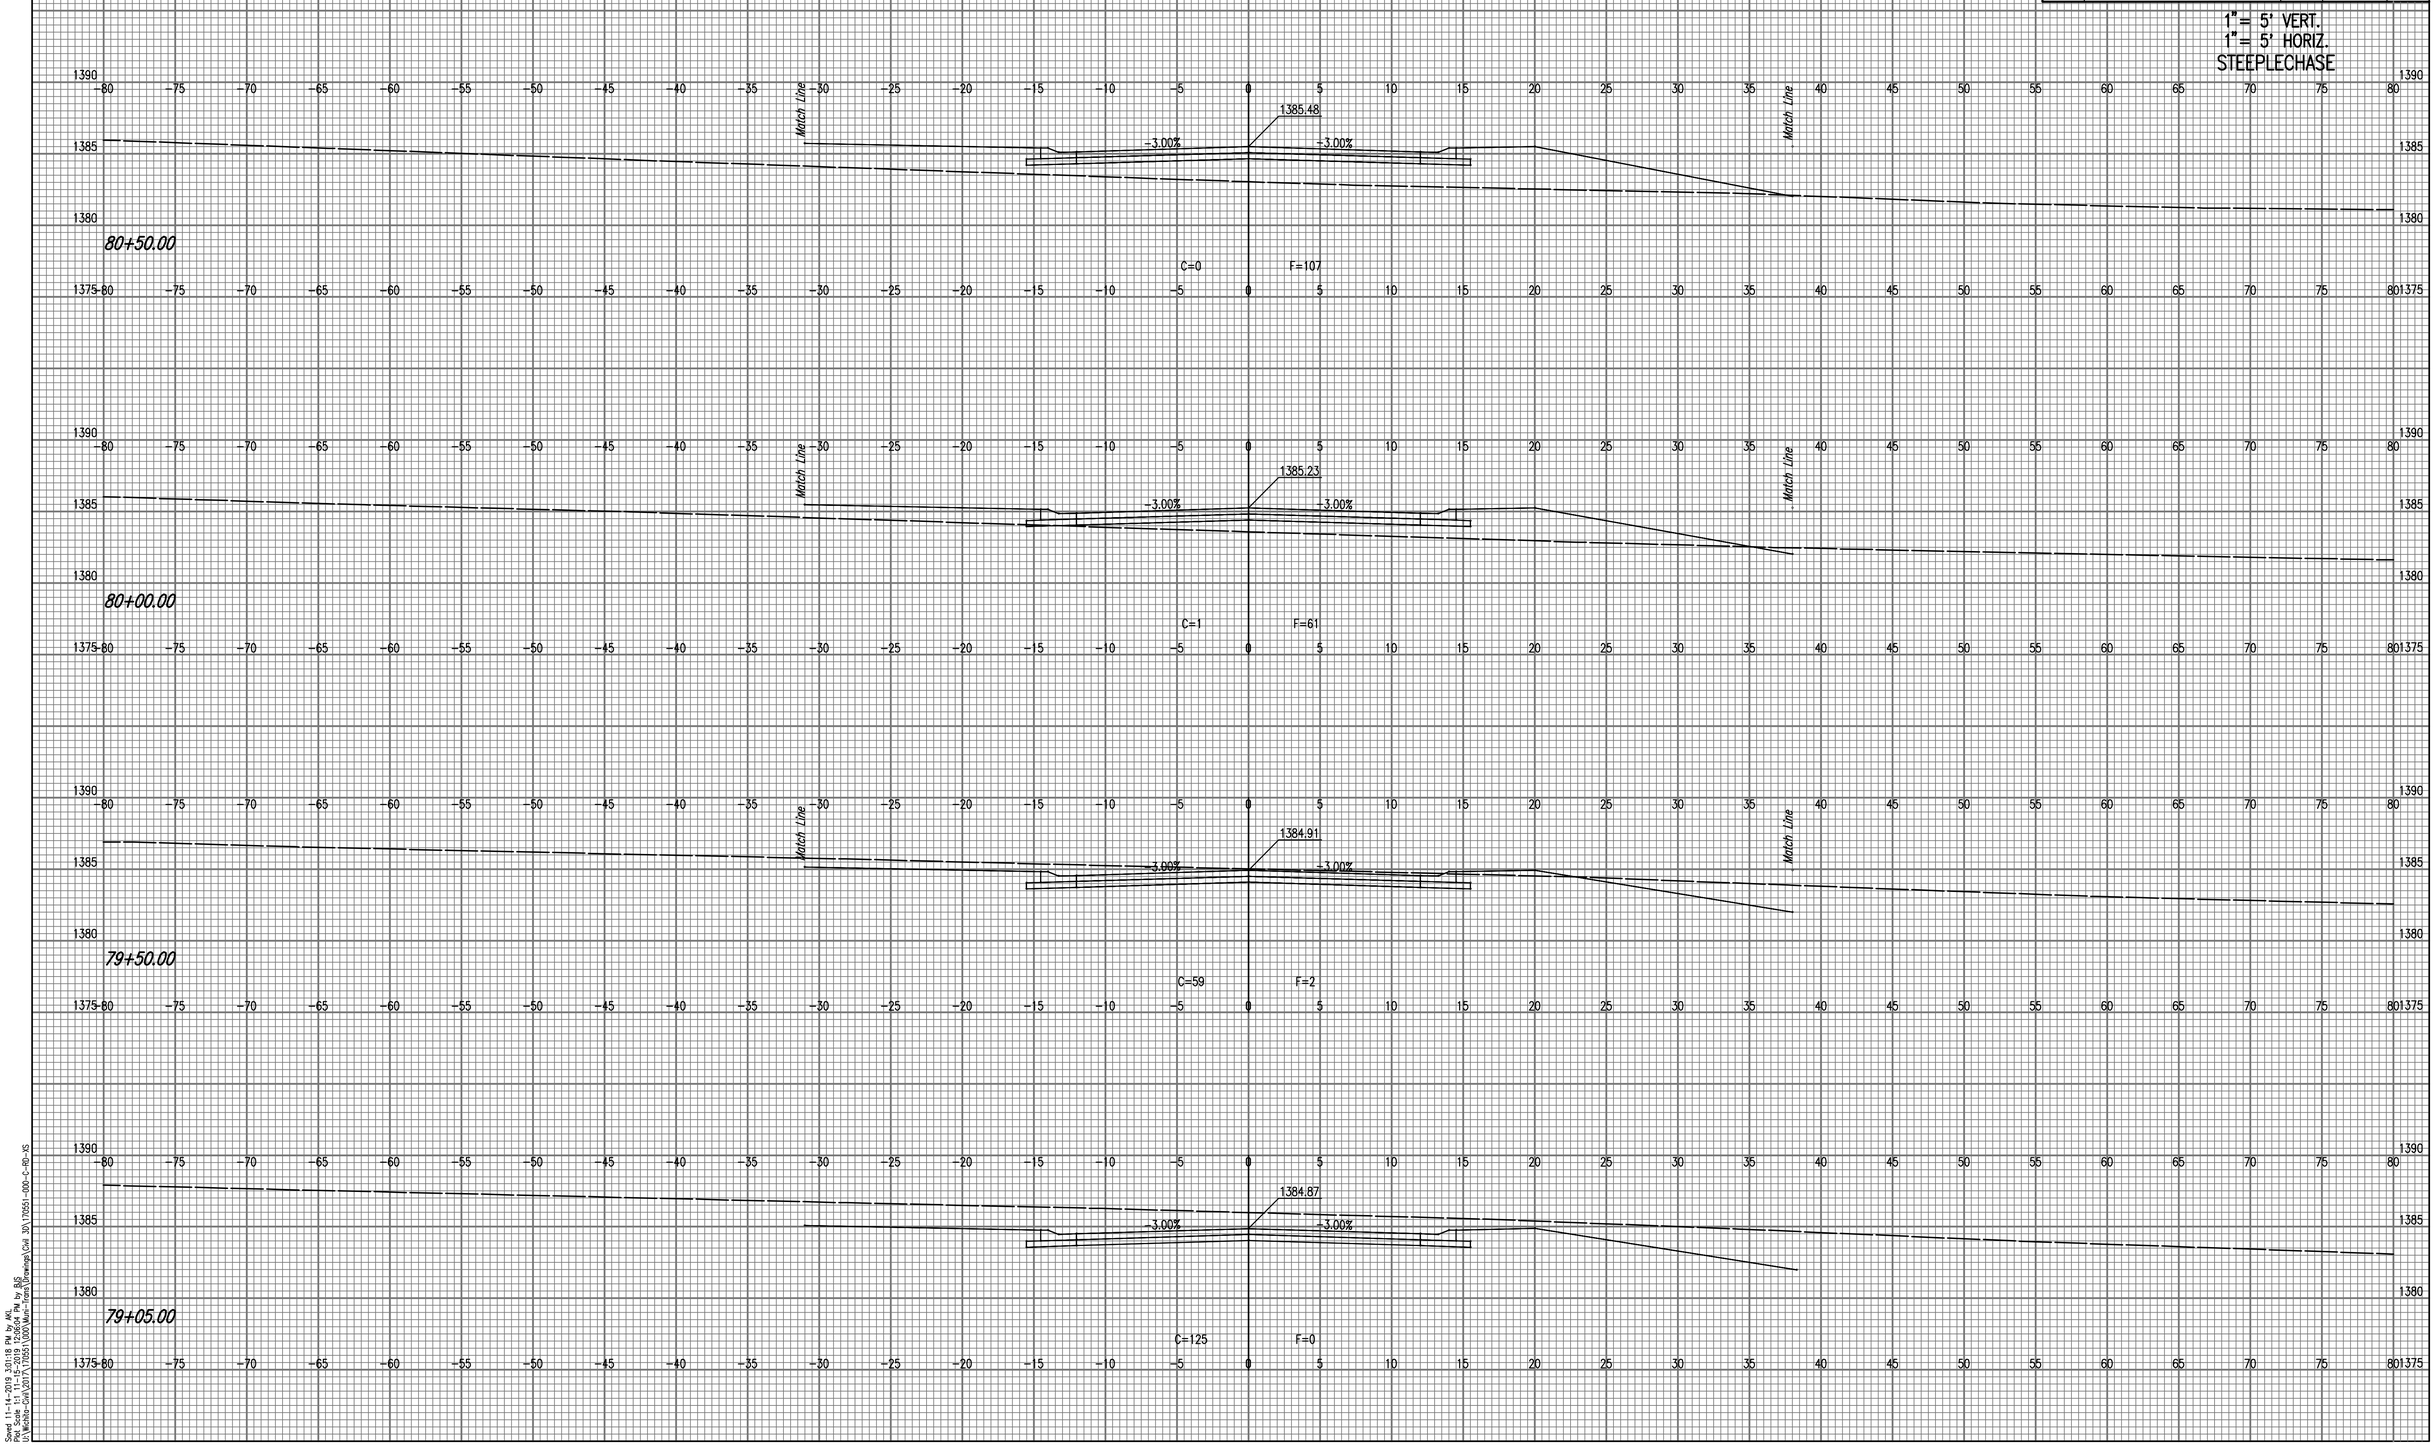

Saved 11-14-2019 3:01:18 PM by AKL
Plot Scale: 1:1 Layout: 170551-000-CL-PM Plot by AKL
W:\Design\Projects\KDOT\170551-000\Main Plan\Drawings\Civil 3D\170551-000-J-RD-XS