WATER VALVE BOX ELEVATIONS			
STREET	STATION	OFFSET	PROPOSED ELEVATION
STEEPLECHASE	79+04.61	23.0' Lt.	1384.91
STEEPLECHASE	79+58.78	23.0' Lt.	1385.02

SCALE:
0 20 40

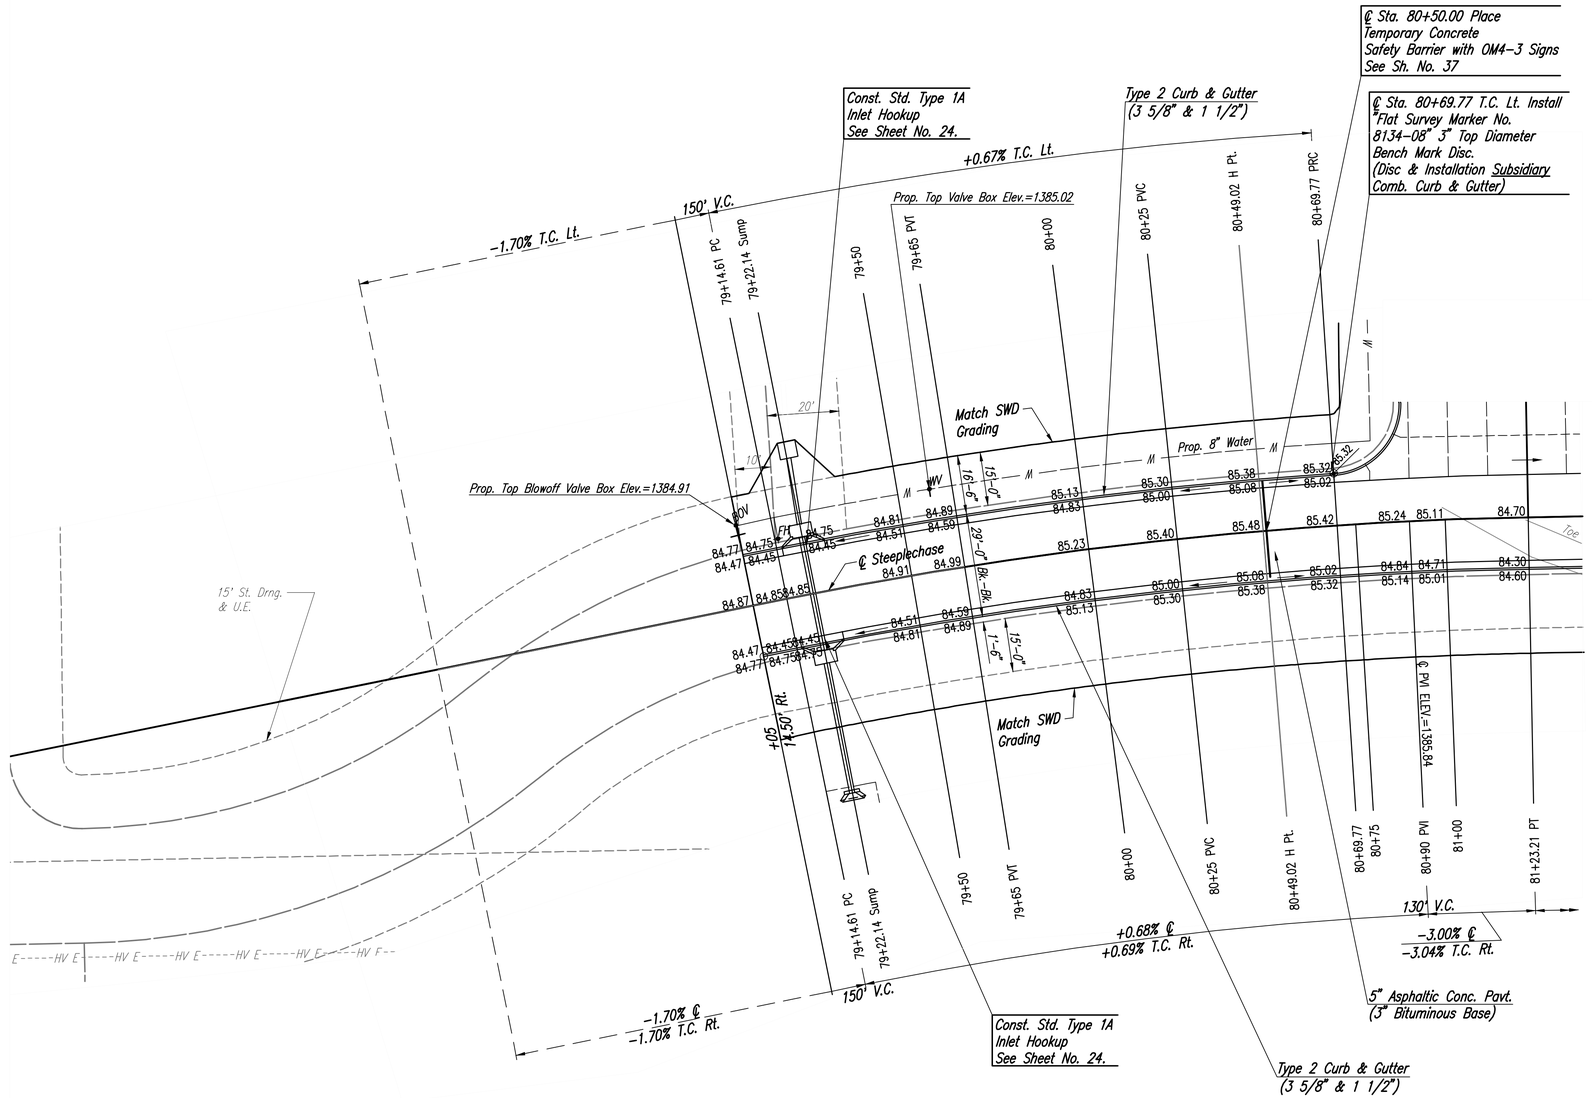

PEC
PROFESSIONAL ENGINEERING CONSULTANTS
303 SOUTH TOPEKA
WICHITA, KS 67202
316-262-2691 www.pec1.com

CITY OF WICHITA

AMY K. LUEKING LICENSED 25131 11/15/2019 KANSAS PROFESSIONAL ENGINEER

PAVING INCIDENTAL DRAINAGE IMPROVEMENTS THE VILLAS AT OAK CREEK PHASE 1

GARY JANZEN, P.E. - CITY ENGINEER
CITY OF WICHITA PROJECT NO. 472-2019-085583

Issue:		

JOB NO.	170551
DATE	NOVEMBER, 2019
PM	BMM
DESIGNED BY	AKL
DRAWN BY	BJS, CP
CHECKED BY	BMM

PLAN-STEEPLECHASE

05
TOTAL SHEETS 51

Saved 11-15-2019 2:20:35 PM by CP
Plot Scale 1:5.291 11-15-2019 2:22:27 PM by KURTIS.DESAT
I:\Wichita-Civil\2017\170551\000\Mark-Trans\Drawings\170551-000-05C-PLAN-STEEPLECHASE