WATER VALVE BOX ELEVATIONS			
STREET	STATION	OFFSET	PROPOSED ELEVATION
STEEPLECHASE COURT	107+86.5	37.2' Lt.	1384.90

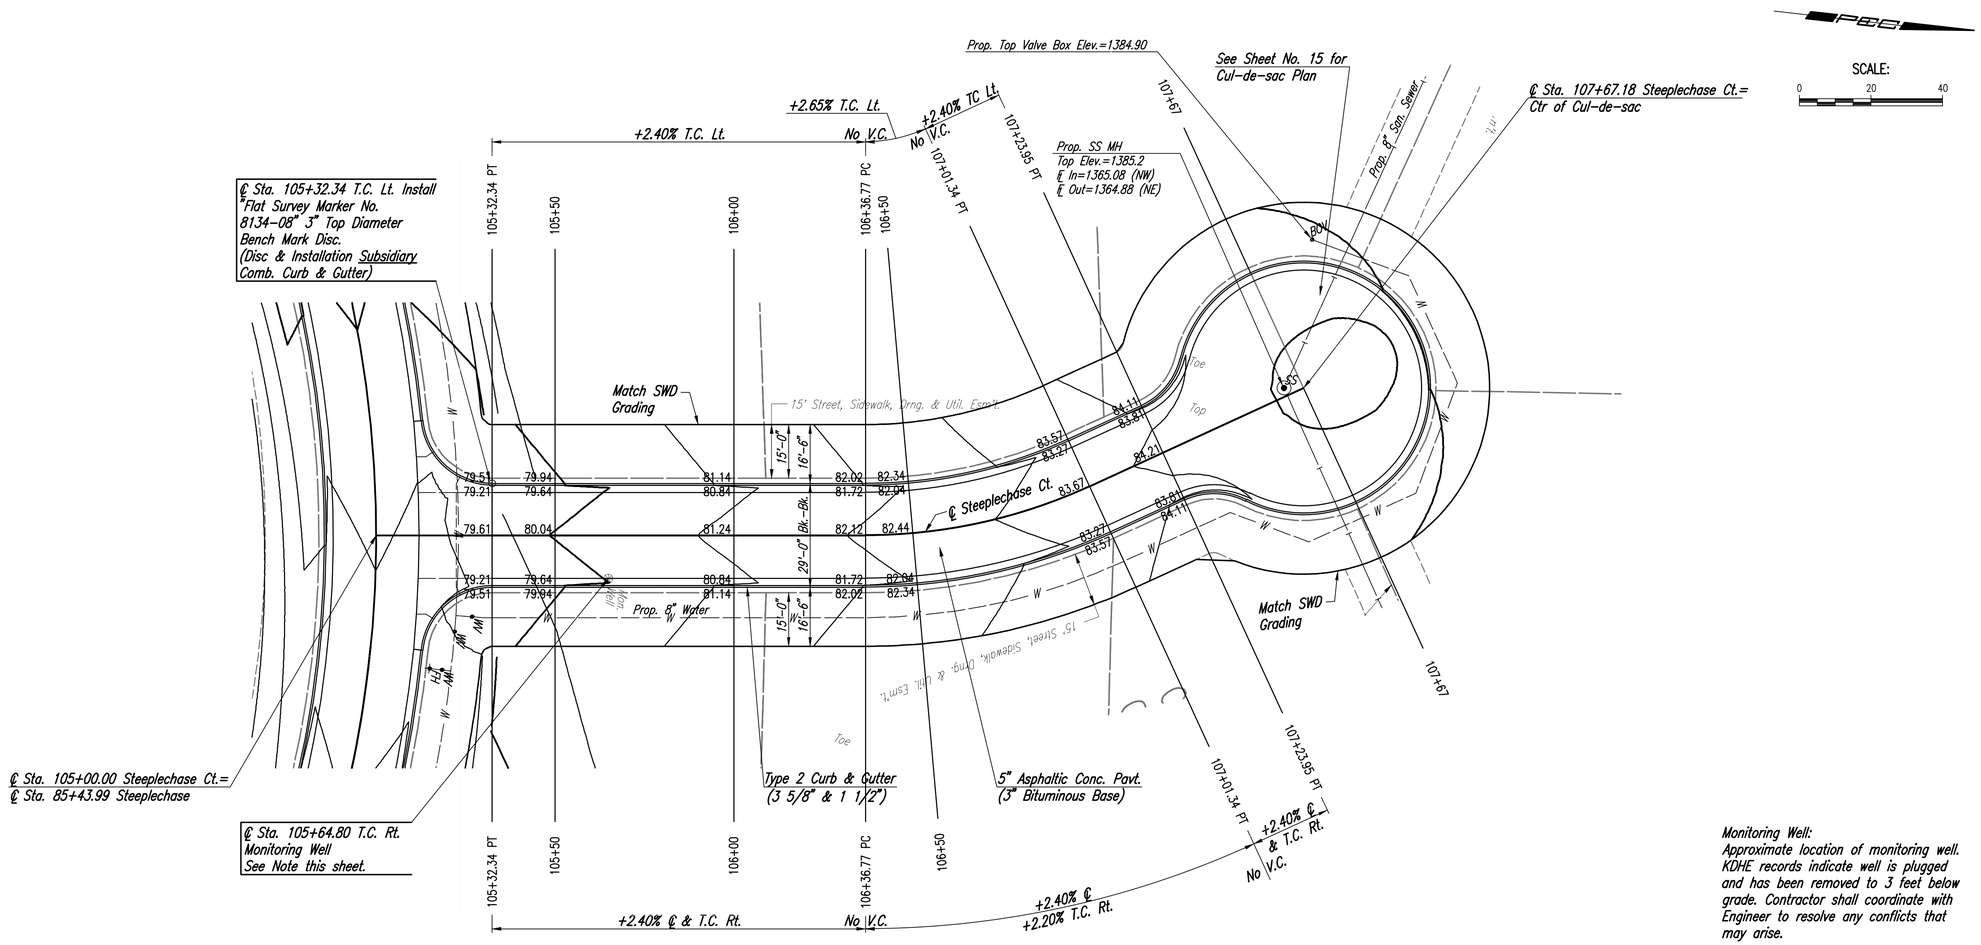

Monitoring Well:
Approximate location of monitoring well. KDHE records indicate well is plugged and has been removed to 3 feet below grade. Contractor shall coordinate with Engineer to resolve any conflicts that may arise.

PEC
PROFESSIONAL ENGINEERING CONSULTANTS
303 SOUTH TOPEKA
WICHITA, KS 67202
316-262-2691 www.pec1.com

CITY OF WICHITA

AMY K. LUEKING
LICENSED
25131
11/15/2019
KANSAS
PROFESSIONAL ENGINEER

PAVING INCIDENTAL DRAINAGE IMPROVEMENTS THE VILLAS AT OAK CREEK PHASE 1

GARY JANZEN, P.E. - CITY ENGINEER
CITY OF WICHITA PROJECT NO. 472-2019-085583

Issue:		

JOB NO.	170551
DATE	NOVEMBER, 2019
PM	BMM
DESIGNED BY	AKL
DRAWN BY	BJS, CP
CHECKED BY	BMM

PLAN-STEEPLECHASE COURT

09
TOTAL SHEETS 51

Saved 11-15-2019 2:20:03 PM by CP
Plot Scale 1:1 11-15-2019 2:24:27 PM by AJKOTISJERQT
D:\Wichita-Civil\2017\170551\000\Main-Trans\Drawings\170551-000-09C-PLAN-STEEPLECHASE COURT