LEGEND

- PROPOSED MAJOR CONTOUR
- PROPOSED MINOR CONTOUR
- 1380 EXISTING MAJOR CONTOUR
- 1381 EXISTING MINOR CONTOUR
- MATCH LINE
- EASEMENT LINE
- GRADING LIMITS

CONTOUR INTERVAL: 1 FOOT

EROSION CONTROL MAT
TOTAL QUANTITY= 999 S.Y.

NOTE: LOCATIONS AND LIMITS SHOWN ARE APPROXIMATE.

SCALE: 0 50 100

COORDINATE LIST		
POINT	NORTHING	EASTING
1000	384,762.5375	2,373,142.6929
1001	384,873.7422	2,373,653.0906
1002	384,878.4198	2,373,680.8929
1003	384,827.1051	2,373,784.1783
1004	384,759.0377	2,373,771.6842
1005	384,737.5525	2,373,553.2271
1006	384,722.1817	2,373,522.5088

COORDINATE LIST		
POINT	NORTHING	EASTING
1007	384,706.5891	2,373,488.0029
1008	384,700.1457	2,373,148.3943
1009	384,744.8911	2,372,879.4307
1010	384,747.4256	2,373,011.9091
1011	384,701.8845	2,373,017.9778
1012	384,690.9479	2,373,003.8219
1013	384,680.5610	2,372,985.9663

(1000) = POINT COORDINATES

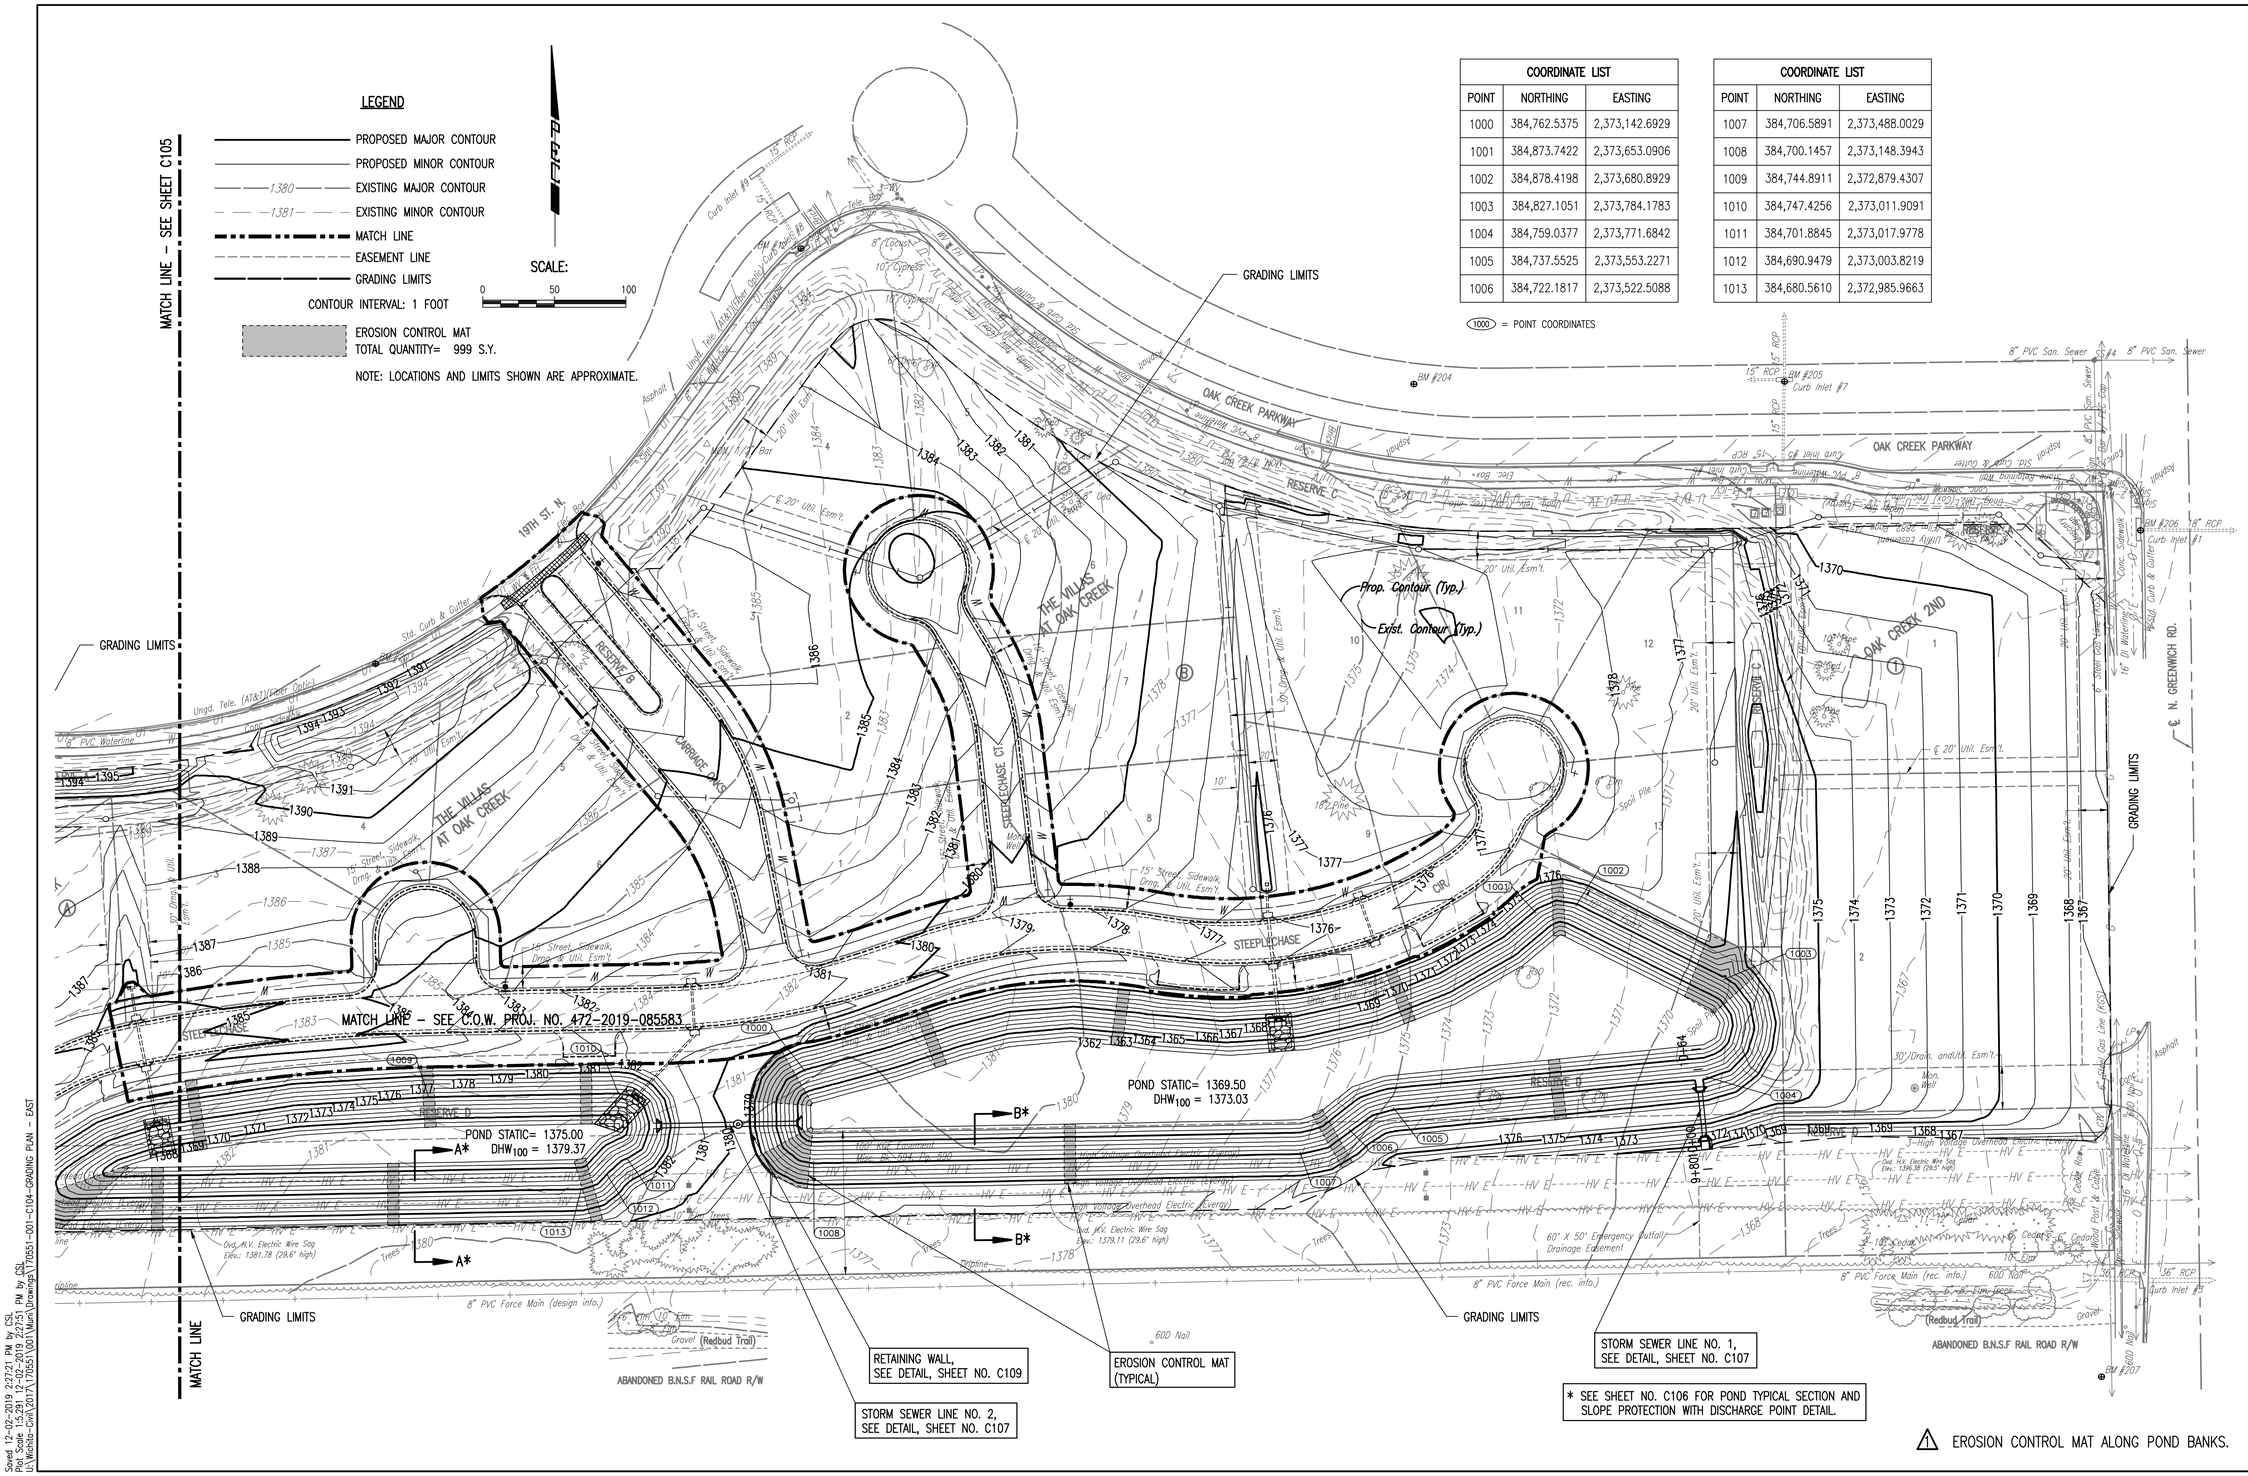

PEC
PROFESSIONAL ENGINEERING CONSULTANTS
303 SOUTH TOPEKA
WICHITA, KS 67202
316-262-2691 www.pec1.com

CITY OF WICHITA

JOSHUA GOLKA LICENSED 24136 12/02/2019 KANSAS PROFESSIONAL ENGINEER

STORM DRAIN NO. 463 TO SERVE THE VILLAS AT OAK CREEK

GARY JANZEN, P.E. - CITY ENGINEER
CITY OF WICHITA PROJECT NO. 468-2019-085434

Issue:		
1	PONDS	12/02/19

JOB NO.	35-170551-001-0042
DATE	NOVEMBER 2019
PM	JAG
DESIGNED BY	JAG
DRAWN BY	CSL, KTD
CHECKED BY	CSB

GRADING PLAN - EAST

C104

Saved 12-02-2019 2:27:21 PM by CSL
Plot Scale 1:5,291 12-02-2019 2:27:51 PM by CSL
U:\Wichita-Civil\2017\170551\001\Main\Drawings\170551-001-C104-GRADING PLAN - EAST