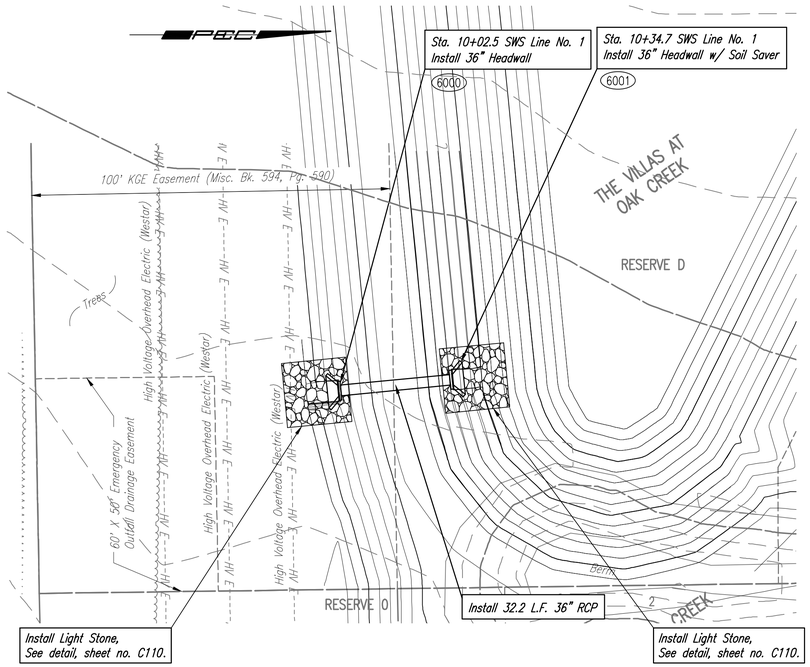

STORM WATER SEWER LINE NO. 1

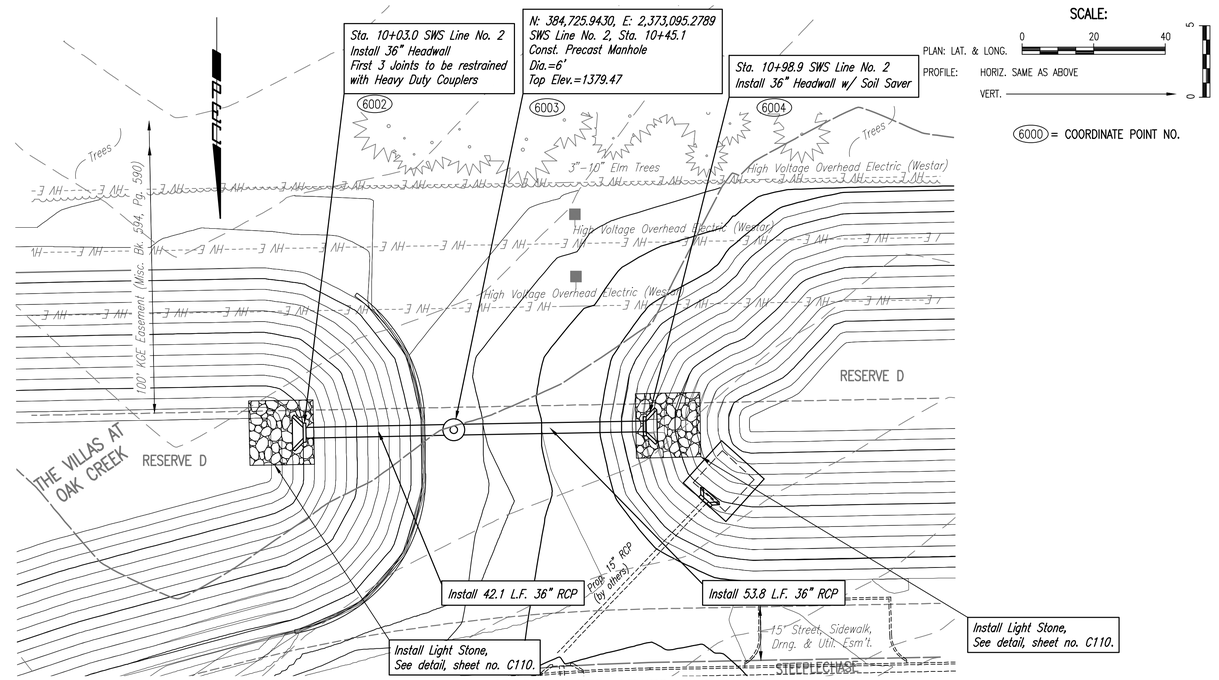

STORM WATER SEWER LINE NO. 2

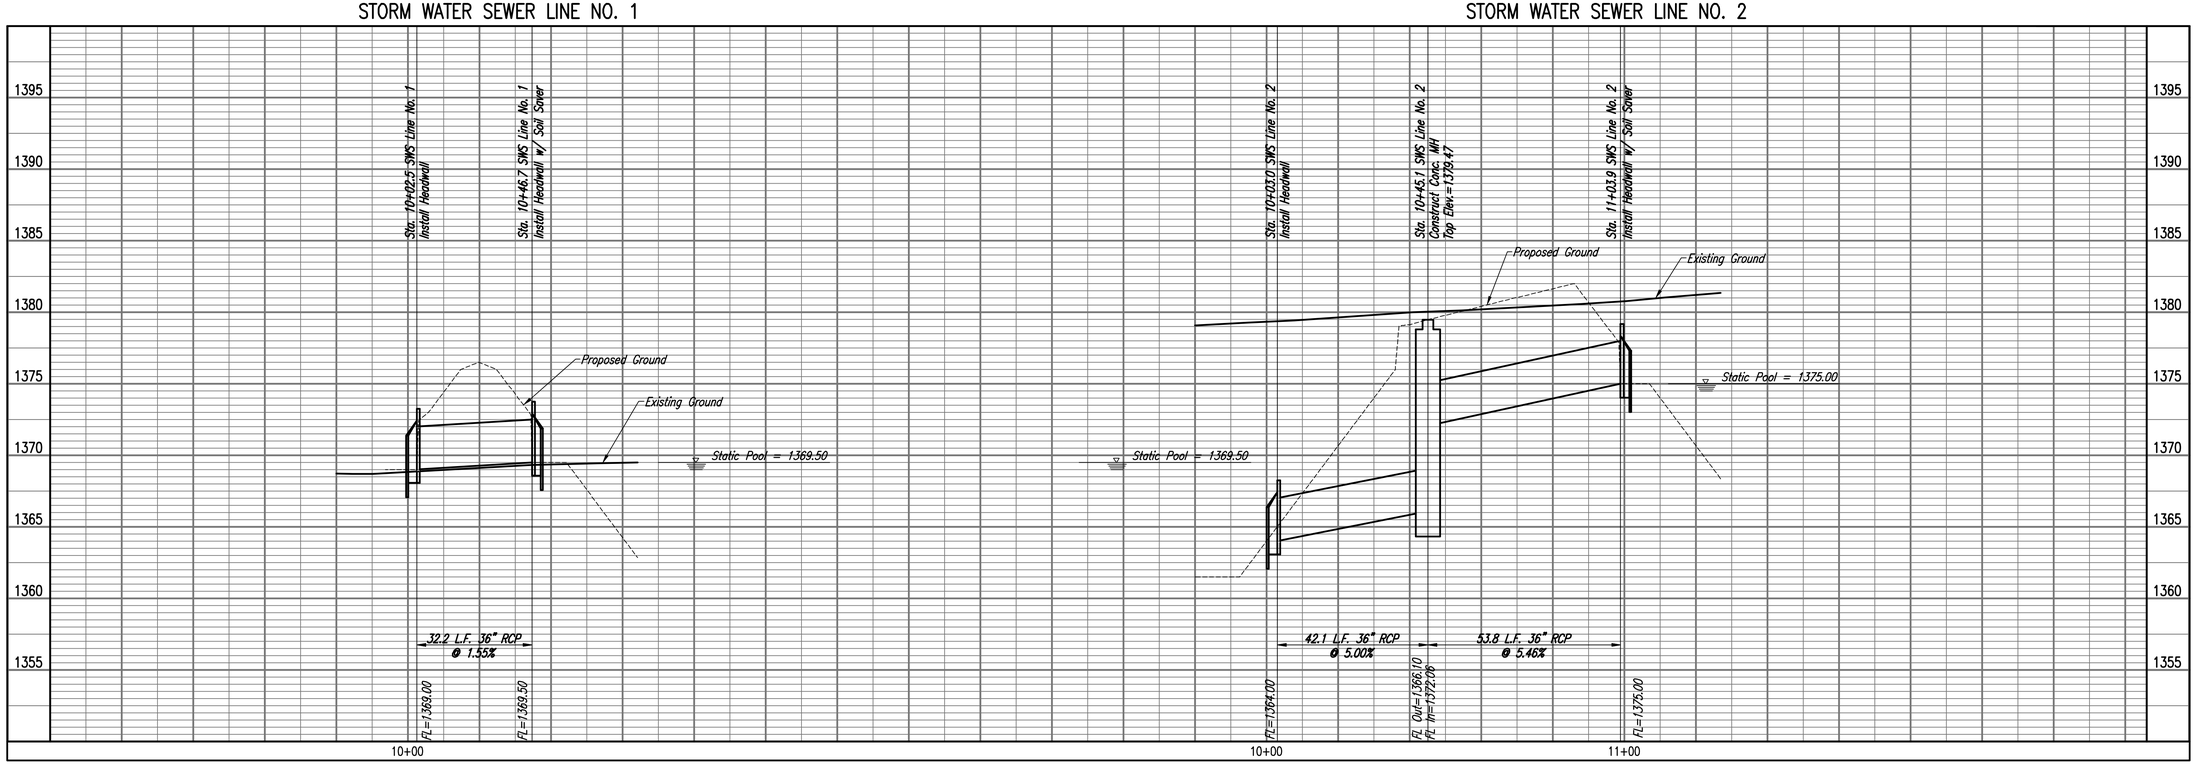

PEC
PROFESSIONAL ENGINEERING CONSULTANTS
303 SOUTH TOPEKA
WICHITA, KS 67202
316-262-2691 www.pec1.com

CITY OF WICHITA

REGISTERED JOSHUA GOLKA LICENSED 24136 11/15/2019 KANSAS PROFESSIONAL ENGINEER

STORM DRAIN NO. 426 TO SERVE THE VILLAS AT OAK CREEK

GARY JANZEN, P.E. - CITY ENGINEER
CITY OF WICHITA PROJECT NO. 468-2019-085434

Issue:

JOB NO.	35-170551-001-0042
DATE	NOVEMBER 2019
PM	JAG
DESIGNED BY	JAG
DRAWN BY	CSL, KTD
CHECKED BY	CSB

STORM WATER SEWER LINE NO. 1 AND LINE NO. 2

C107

Saved 11-13-2019 4:53:40 PM by KURTIS.DEKAT
Plot Scale 1:1 11-15-2019 9:17:24 AM by KURTIS.DEKAT
U:\Wichita-Civil\2017\170551\001\Main\Drawings\170551-001-C107-SWS LINE NO. 1