GRAPHIC SCALE
20 0 10 20 40
(IN FEET)
1 INCH = 20 FT.

LOT 51 | LOT 19 | LOT 18 | Krug South Addition LOT 17 | LOT 16 | LOT 15 BLOCK 2 | LOT 14

KANSAS GAS & ELECTRIC
RIGHT-OF-WAY EASEMENT
BOOK 594 PAGE 5

CL REDBUD BIKE PATH

BARBED WIRE FENCE

Section Line

Section Line

Railroad R/W

50.00' RR R/W

50.00' RR R/W

Construction Limits

Construction Limits

Construction Limits

Construction Limits

+00 | 160+00 | 161+00 | 162+00 | 163+00 | 164+00

Railroad R/W

WOVEN WIRE FENCE

Railroad R/W

woven wire

WOVEN WIRE FENCE

UNPLATTED
McCOY, HAL W. & NANCY
13710 E. 13th ST. N.
WICHITA, KS 67230
FILM 927 PAGE 1237

UNPLATTED
McCOY, HAL W. ETUX
13808 E. 13th ST. N.
WICHITA, KS 67230
FILM 222 PAGE 244

NOTE:
TREE REMOVAL NOT ALLOWED.
TRIM WITH APPROVAL OF ENGINEER.

SE ¼
SECTION 11

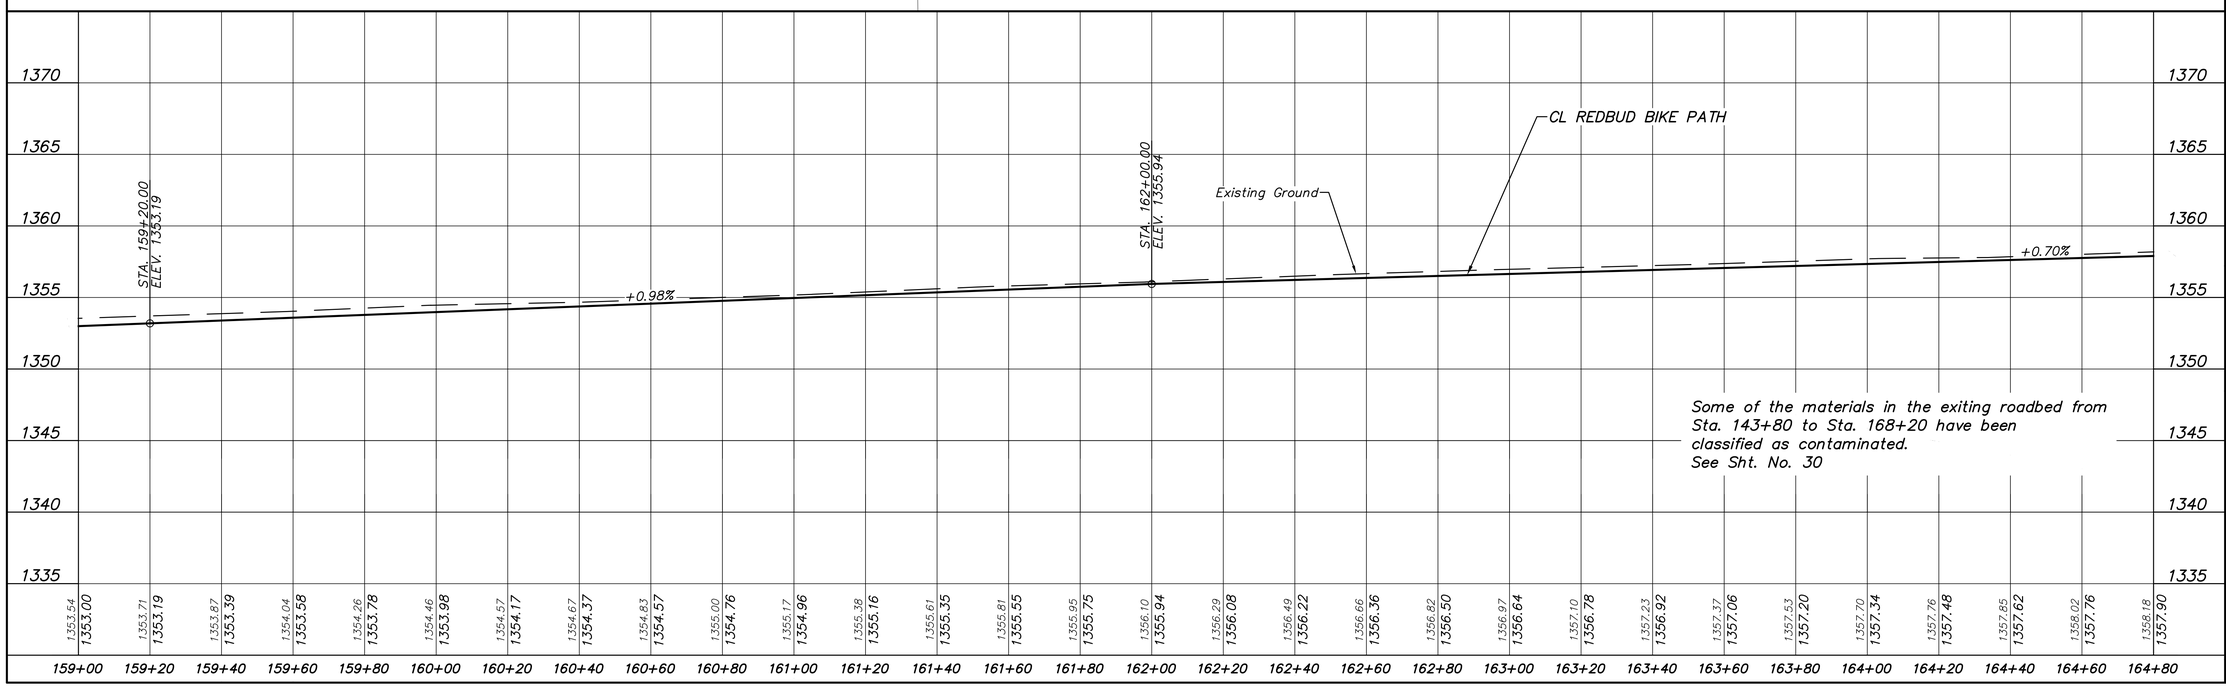

Some of the materials in the exiting roadbed from Sta. 143+80 to Sta. 168+20 have been classified as contaminated.
See Sht. No. 30

No.	Date	By	Approved	Revision

REDBUD BIKE PATH
K-96 TO 159TH STREET EAST

PLAN & PROFILE

CITY OF WICHITA, KANSAS
GARY JANZEN, P.E. – CITY ENGINEER
C.O.W. Project #472-85360, O.C.A. #707125

POE & ASSOCIATES, INC.
CONSULTING ENGINEERS
544 West Douglas Avenue ■ Wichita, KS 67203
Phone 316/685-4114 ■ FAX 316/685-4444

THOMAS B. EVANS
LICENSED
24211
KANSAS
PROFESSIONAL ENGINEER

FINAL

Engineer: T. EVANS
Designer: J. UNRUH
Dwg: P:\102127 Redbud Wichita\DWG\102127-BASE-cal grade dwg2
Poe Job No.: 102127
Date: SEPTEMBER 2018