Contact Bret Russell, Maintenance Coordinator Park & Recreation, 48 hours prior to Fence Removal, to coordinate pick-up of Salvaged Fence.
316-350-3176 – Office / 316-253-7424 – Cell

GRAPHIC SCALE
20 0 10 20 40
(IN FEET)
1 INCH = 20 FT.

Sta. 179+12.12, 35.55' Lt.
Remove and Salvage 92 L.F. Fence w/ Posts
N=1697307.23
E=1696812.46
See Sht. No. 90

CAUTION !!
Protect from Damage

Sta. 179+23.75
Construct Std. WCR, W=12'
with Detectable Warning, 135 S.F.
(Flat Wings)
End W=12'Concrete Pavement (6" Uniform)(AE)
N=1697271.88
E=1696824.70
See Sht. No. 33,40-42,90

Sta. 178+97.79, 1.50' Lt.
End Typical Section,
W=9' Concrete Pavement (6" Uniform)(AE)
Begin W=12' Concrete Pavement (6" Uniform)(AE)
N=1697272.94
E=1696798.72
See Sht. No. 2,33,90

CAUTION !!
Protect from Damage

CAUTION !!
Protect from Damage

Sta. 179+69.25, 0.00' t.
Construct Std. WCR, W=12'
with Detectable Warning, 135 S.F.
(Flat Wings)
Begin W=12'Concrete Pavement (6" Uniform)(AE)
N=1697272.66
E=1696870.20
See Sht. No. 33,40-42,90

Sta. 179+93.78, 1.50' Lt.
End W=12' Concrete Pavement (6" Uniform)(AE)
Begin Typical Section,
W=9' Concrete Pavement (6" Uniform)(AE)
N=1697274.59
E=1696894.70
See Sht. No. 2,33,90

CAUTION !!
Existing OHP

CAUTION !!
Existing Fiber Optic

CAUTION !!
Existing 12" Waterline

Sta. 179+97.35, 39.79' Rt.
Remove and Salvage 111 L.F. Fence w/ Posts
N=1697233.36
E=1696898.98
See Sht. No. 90

NOTE:
TREE REMOVAL NOT ALLOWED.
TRIM WITH APPROVAL OF ENGINEER.

KANSAS GAS & ELEC. CO.
RIGHT-OF-WAY EASEMENT
BOOK 594 PAGE 586

NE ¼
SECTION 11

LOT 8

LOT 9 BLOCK 2

100.00' Easement

15' DRAINAGE & UTILITY EASEMENT

Easement Line

Exist. R/W

Section Line

Railroad R/W

RR R/W 50.00'

CL REDBUD BIKE PATH

ENJ ENTERPRISES LLC
1625 N. STAGECOACH CT.
WICHITA, KS 67230
DOC 28892143

Existing 12" Waterline

143rd STREET EAST

177+00 178+00 179+00 180+00 181+00 182+00

Savanna at Castle Rock Ranch
10th Addition

RESERVE A

SE ¼
SECTION 11

UNPLATTED

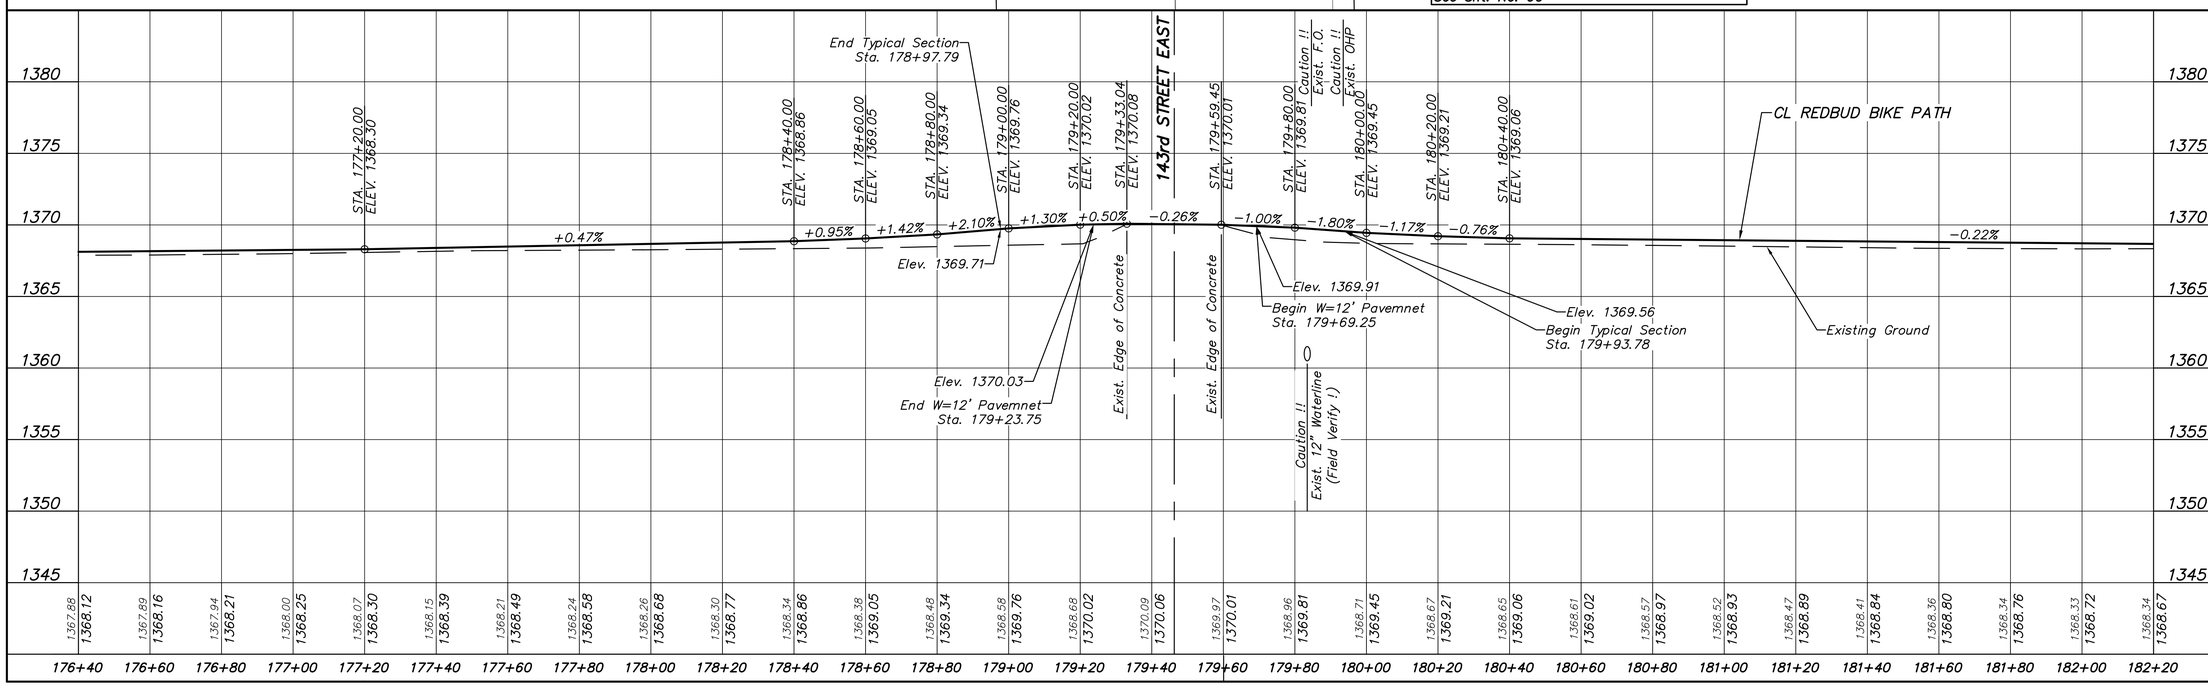

No.	Date	By	Approved	Revision

REDBUD BIKE PATH
K-96 TO 159TH STREET EAST

PLAN & PROFILE

CITY OF WICHITA, KANSAS
GARY JANZEN, P.E. – CITY ENGINEER
C.O.W. Project #472-85360, O.C.A. #707125

POE & ASSOCIATES, INC.
CONSULTING ENGINEERS
544 West Douglas Avenue ■ Wichita, KS 67203
Phone 316/685-4114 ■ FAX 316/685-4444

THOMAS B. EVANS LICENSED 24211 KANSAS PROFESSIONAL ENGINEER

FINAL

Engineer: T. EVANS
Designer: J. UNRUH
Dwg: P:\102127 Redbud Wichita\DWG\102127-BASE-cut grade down2
Poe Job No: 102127
Date: SEPTEMBER 2018